ALL WORKING DIMENSIONS TO BE CHECKED ON SITE.
FIGURED DIMENSIONS TO BE TAKEN IN PREFERENCE TO SCALED DIMENSIONS.
ANY DISCREPANCIES BETWEEN DRAWINGS OF DIFFERING SCALES AND BETWEEN DRAWINGS AND SPECIFICATION WHERE APPROPRIATE TO BE NOTIFIED TO SUPERVISING OFFICER FOR DECISION.
COPYRIGHT RESERVED.

A-A

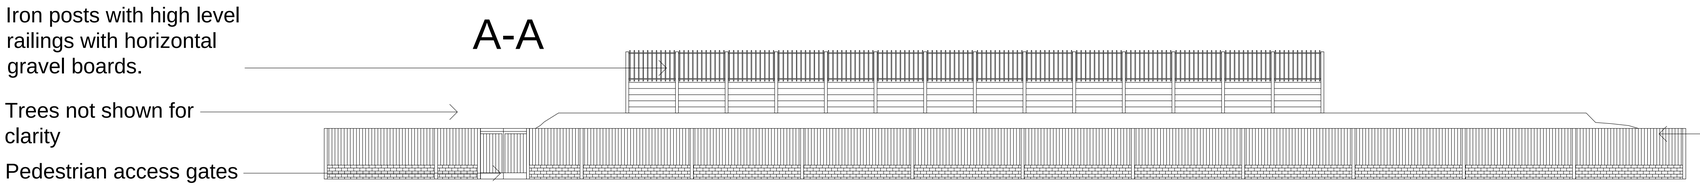

B-B

C-C

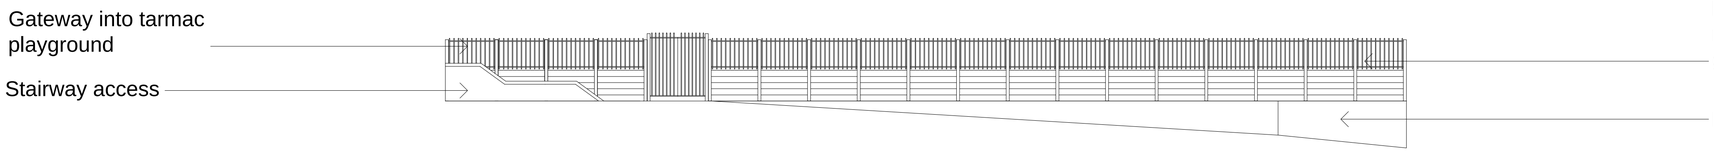

1:100 @ A1

0 5 10 15 20m

A	19.03.15 REVISED	EJ	SCOPE OF WORKS

PLANNING

JOB TITLE

ST GILDA'S RC SCHOOL
OAKINGTON WAY
LONDON
N8 9EP

CLIENT

THE GOVERNORS

DRAWING

ELEVATIONS

AS EXISTING

WILBY & BURNETT LLP
Project Management, Architecture & Surveying
RICS RIBA Chartered Practice
Provident House, 123 Ashdon Road, Saffron Walden, Essex CB10 2AJ
Tel: (01799) 513621 Fax: (01799) 514010 E-mail: info@wilbyburnett.co.uk
Wilby & Burnett LLP is a Limited Liability Partnership registered in England & Wales No. OC344370

MARCH 2014	MC
1:100 @ A1	
1289 / SD3	A