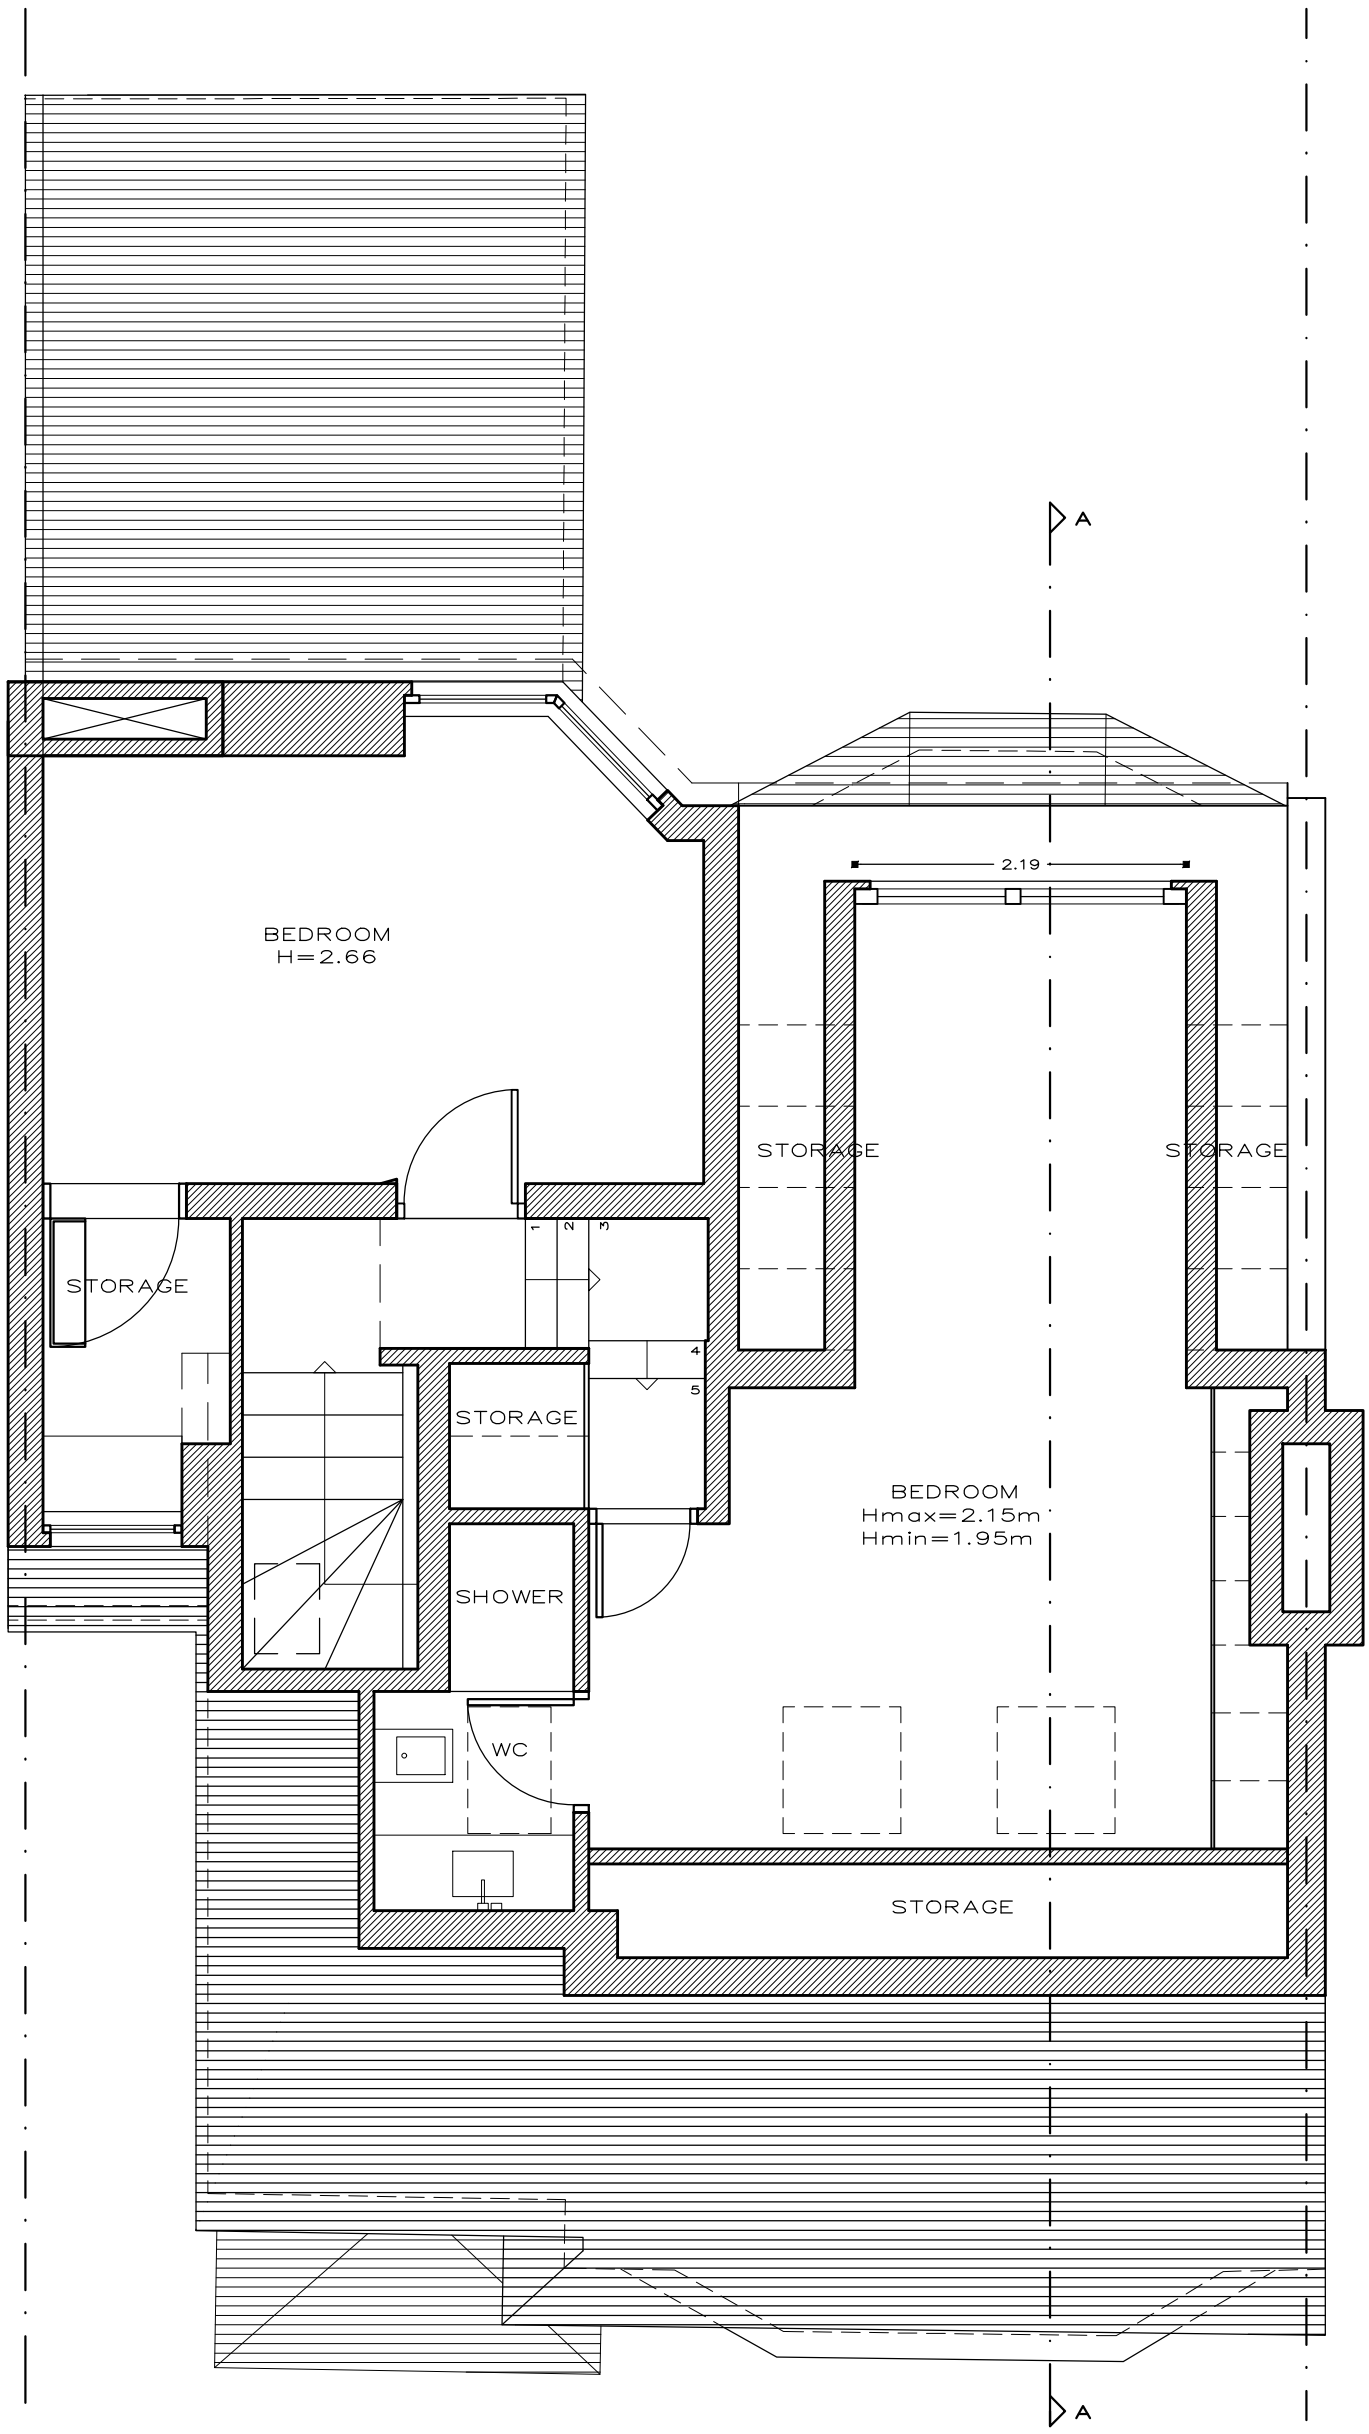

PROPOSED TOP FLOOR PLAN

.10 .20 .50 1.00 2.00 3.00 5.00

Scale

PROJECT **Refurbishment of Loft Conversion, Replacement of existing Front Skylight and addition of 2 new Front Skylights, Erection of Rear Dormer Window in a Three Storey House in Muswell Hill**	ARCHITECT **ZanDarCh**	DRAWING TITLE: **Proposed Top FLoor Plan**	
ADDRESS **22 Leaside Avenue, Muswell Hill, London, N10 3BU**	CLIENT **James West and Gill Meinhard**	DRAWN DATE: **26.03.2015**	SCALE: **1:50 / A3**