BOUNDARY LINE

BOUNDARY LINE

GLASS CANOPY OVER ENTERANCE

Roof Light

slate roof

BRICK TO MATCH EXISTING IN YELLOW STOCK

2708

5450

Living Rm

PASSAGE

No 1

EXISTING WALL

3200

2500

Bed Rm

EXISTING GARDEN WALL

ECCENTRIC Foundation

CROSS SECTION A- A

NOTES:

1. This drawing is a COPYRIGHT of Archetype.
2. Do not scale the drawing, use figured dimensions only.
3. All dimensions must be checked on site and Archetype should be informed immediately of any discrepancies prior to construction.

SCALE 1:50

1.0m 1.5m 2.0m

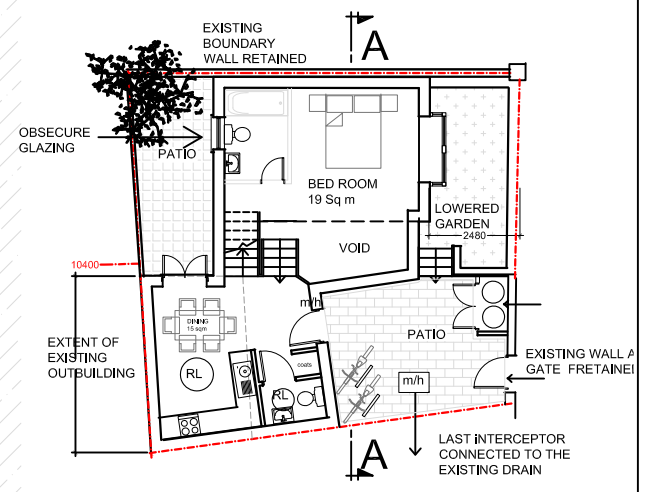

GROUND FLOOR PLAN

Revision	Description	Date

Archetype

Architects Planners Designers
121 Gloucester Place London W1U 6JY
Tel: 020 7486 3666 Fax: 020 7486 3888
e-mail: architect@archetype.org.uk
Web: www.archetype.org.uk

Project: 316 PHILLIP LANE
LONDON N15 4AB

Drawing Title: PROPOSED CROSS SECTION

Drawn: MP	Approved:	Scale: 1: 100@ A3	Date: April 15

Drawing No. 1057 (02) 02

Revision:

CAD Ref.