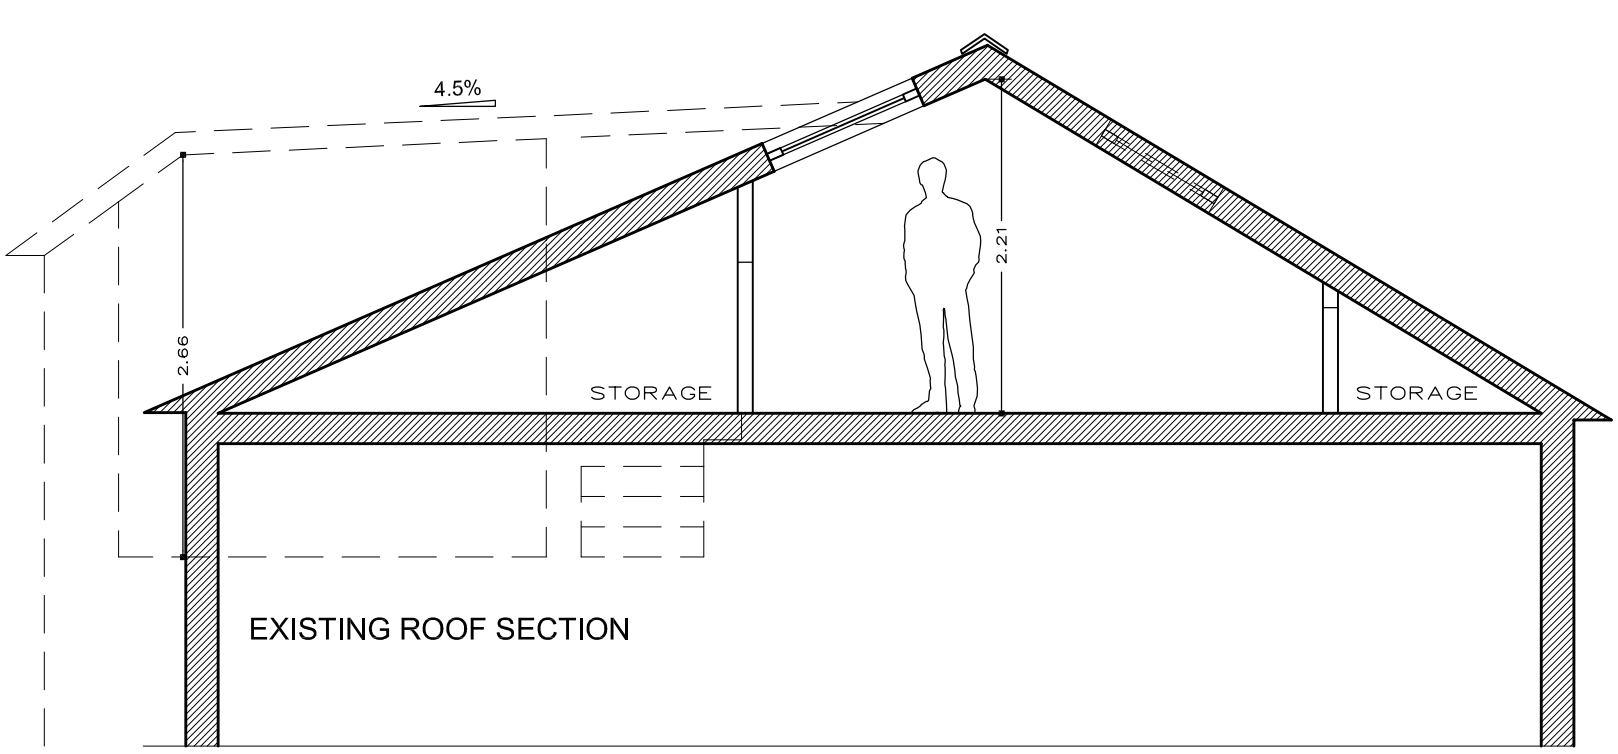

EXISTING ROOF SECTION

.10 .20 .50 1.00 2.00 3.00 5.00

Scale

PROJECT **Refurbishment of Loft Conversion, Erection of Front and Rear Dormer Window and Replacement of Front Skylight Window in a Three Storey House in Muswell Hill**	ARCHITECT **ZanDarCh**	DRAWING TITLE: **Existing Roof Section A-A**	
ADDRESS **22 Leaside Avenue, Muswell Hill, London, N10 3BU**	CLIENT **James West and Gill Meinhard**	DRAWN DATE: **28.11.2014**	SCALE: **1:50 / A3**