
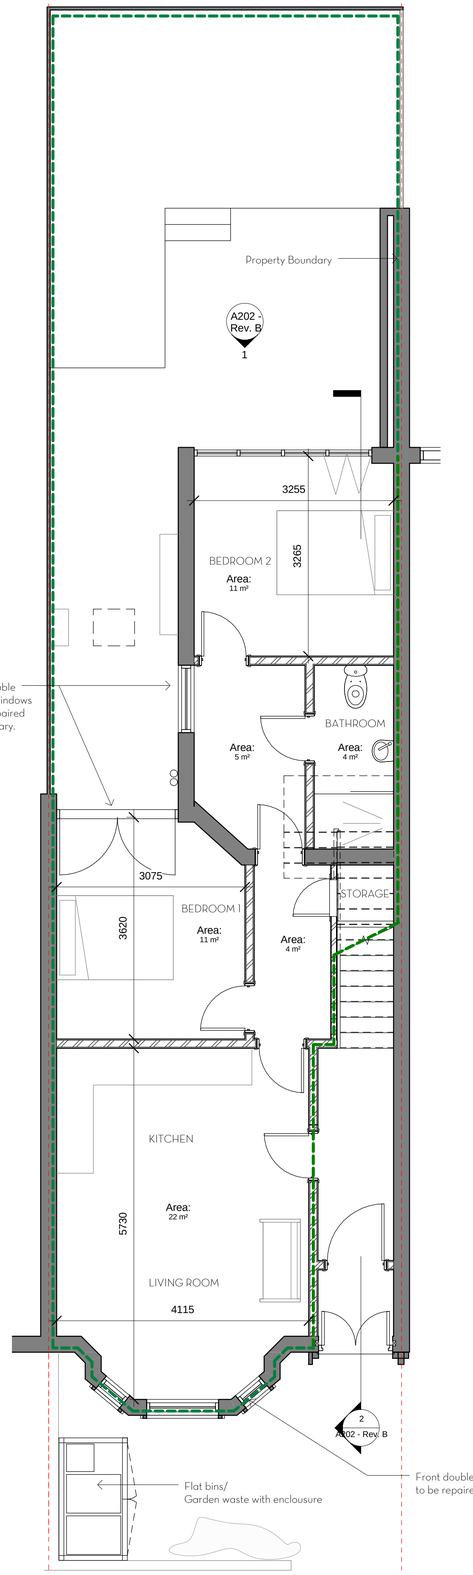



00_Ground Floor - Proposed

1 : 50

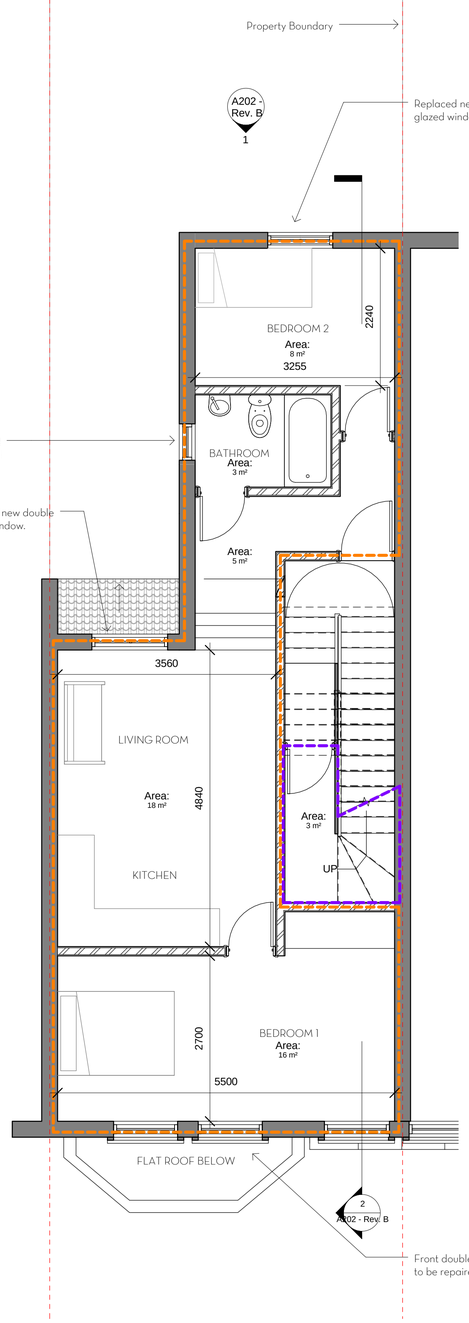


01_First Floor - Proposed

1 : 50

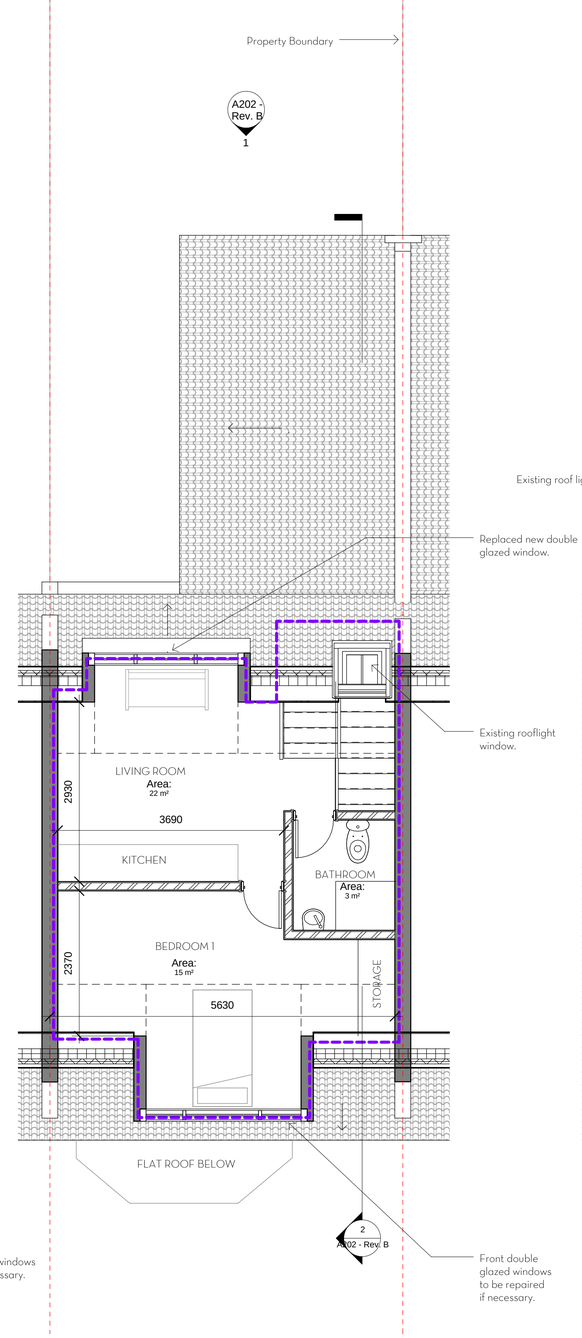

02_Second Floor - Proposed

1 : 50

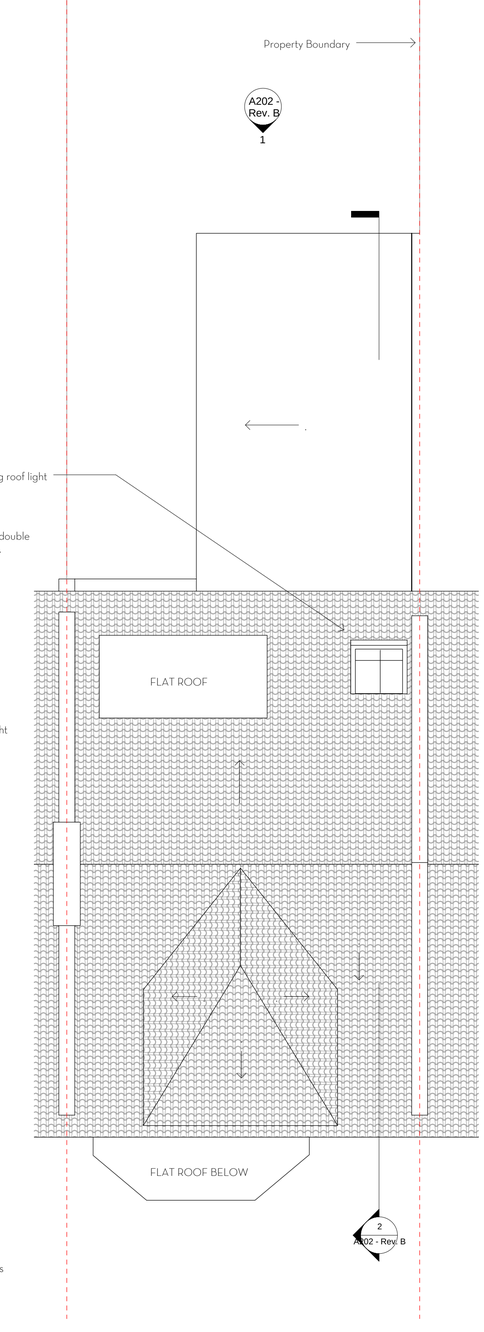

Roof - Proposed

1 : 50

CANO
ARCHITECTS

helena@CANOarchitects.com
www.CANOarchitects.com

Drawings for information only. Do not scale dimensions from this drawing.
All dimensions to be checked on site & any discrepancy reported immediately to the architects.
This drawing is copyright & should not be copied or duplicated in any way without the consent of CANO architects Ltd.

0m 1m 2m 3m 4m

Flat 1 - Ground Floor
Flat 2 - First Floor
Flat 3 - Second Floor - Loft

Date	Issue	Rev
09.06.15	Stairs to loft and roof modified	B
05.06.15	Window tags updated. Trash enclousure added.	A

243 Archway Road

Proposed Plans

Project number	15030
Date	28.03.2015
Drawn by	hrs

A201 - rev.B

Scale @ A1 1 : 50