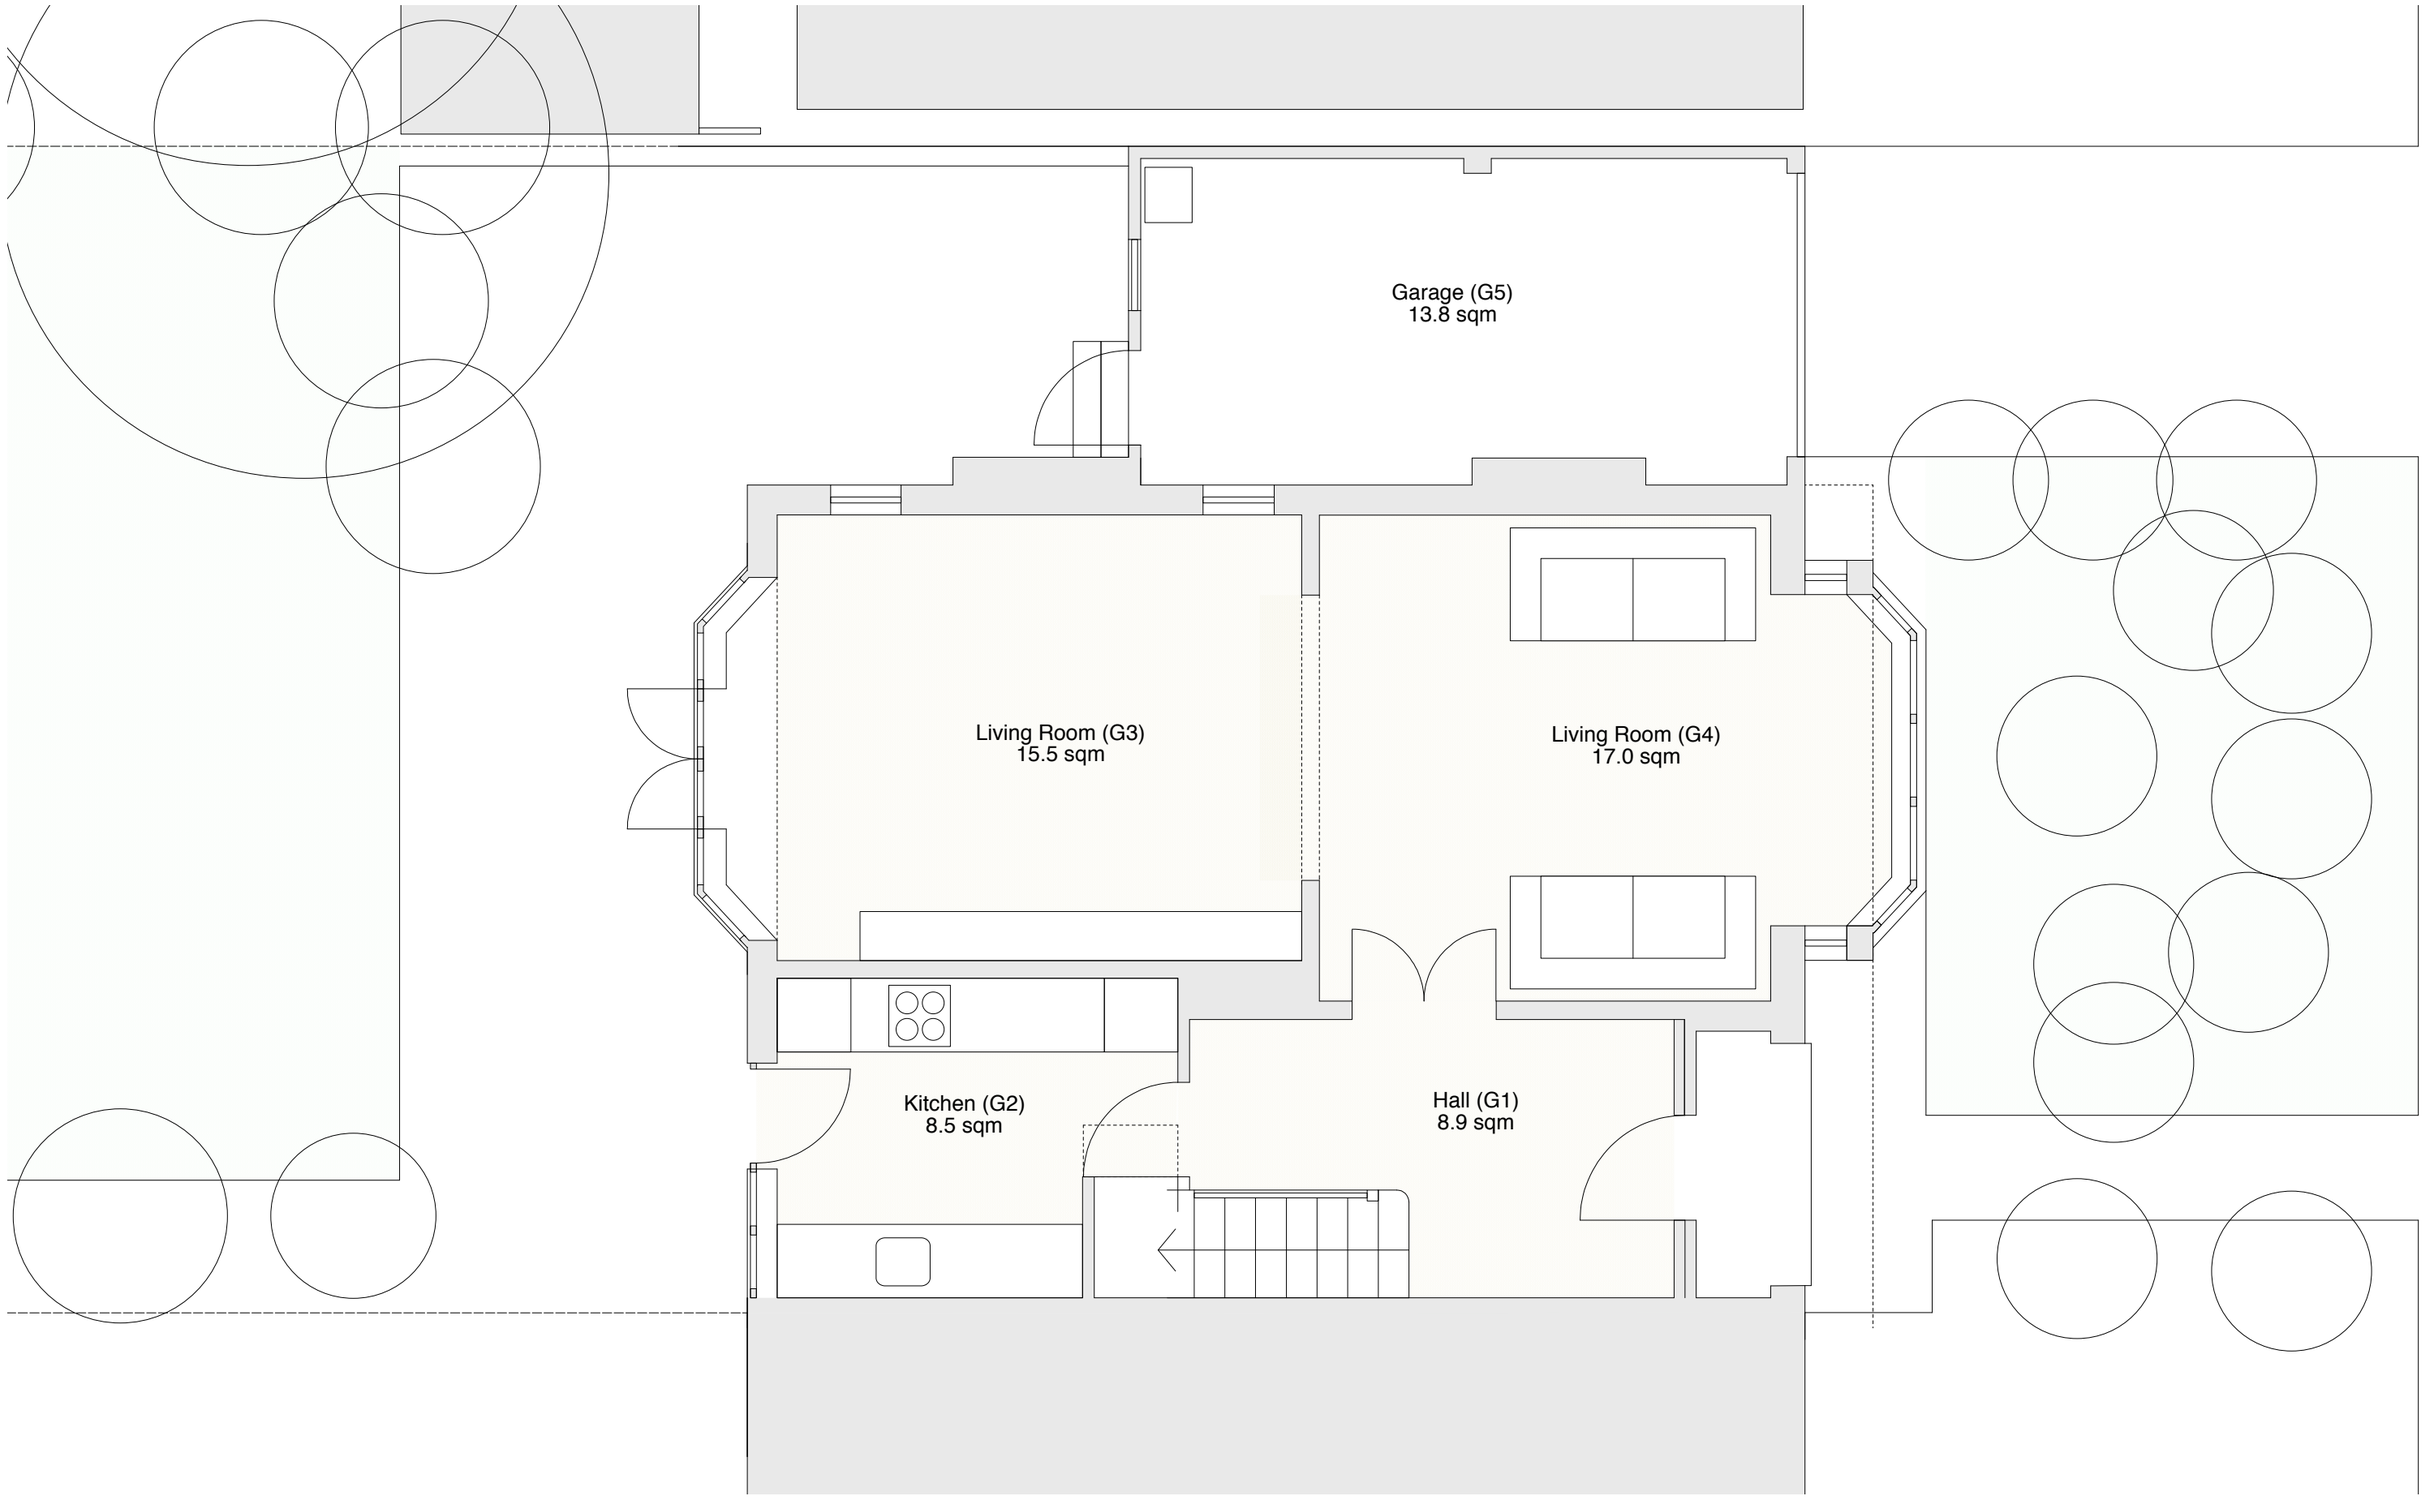

Notes:

0 1 2 3 4 5

metres

REV	DATE	STATUS
Or	30.03.15	Planning

WILKINSON KING
ARCHITECTS + DESIGNERS

UNIT H, SPECTRUM HOUSE,
32-34 GORDON HOUSE ROAD,
LONDON, NW5 1LP

Tel 0207 284 1975 Fax 0207 284 1984

JOB: 26 Shakespeare Gardens, London N2 9LJ

DRWG NO	SCALE	DATE
WK-2390-10	1:50 at A3	March 2015

TITLE: Existing Ground Floor Plan

ALL DIMENSIONS TO BE CHECKED ON SITE.

THIS DRAWING IS COPY RIGHT