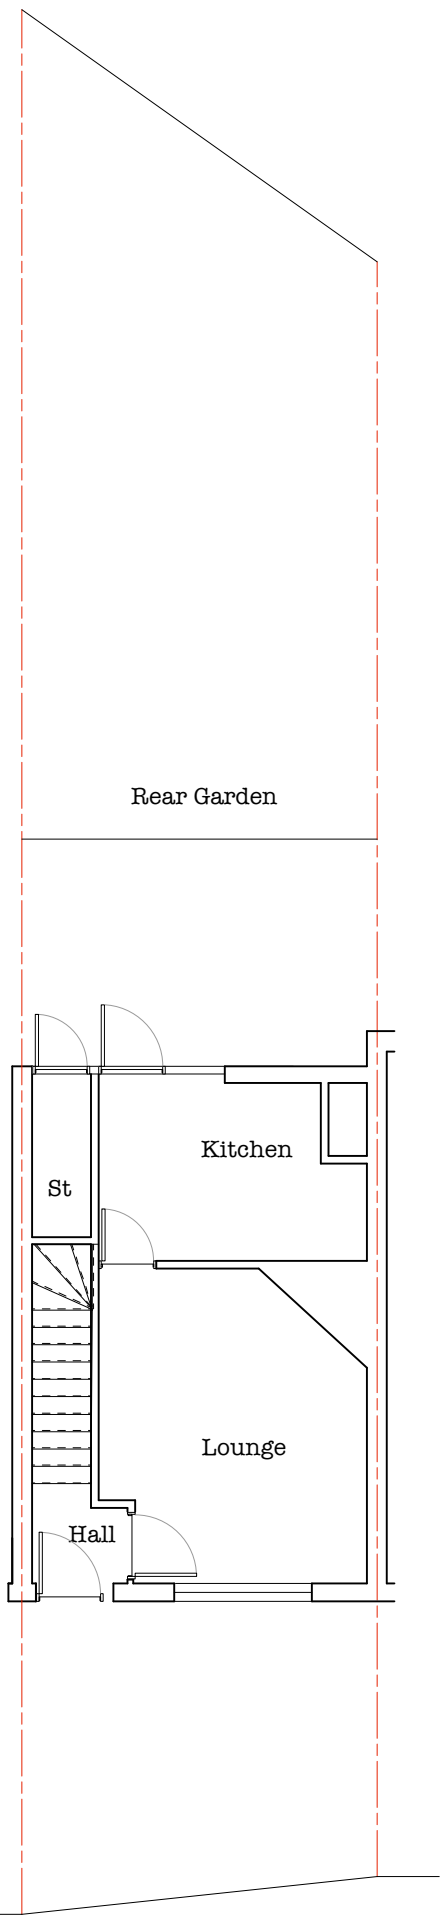

Ground Floor Plan

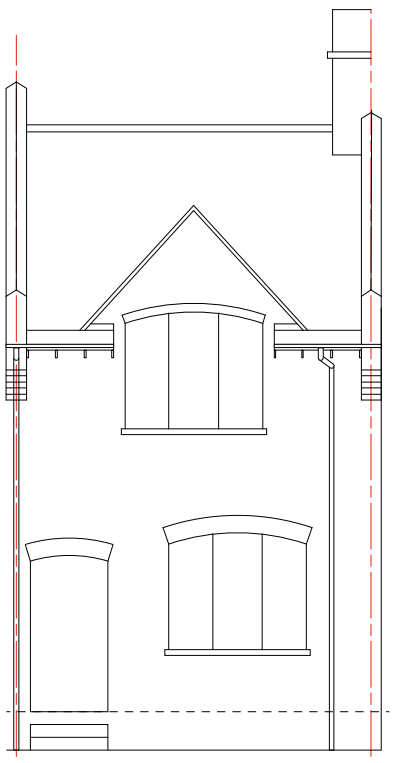

Front Elevation

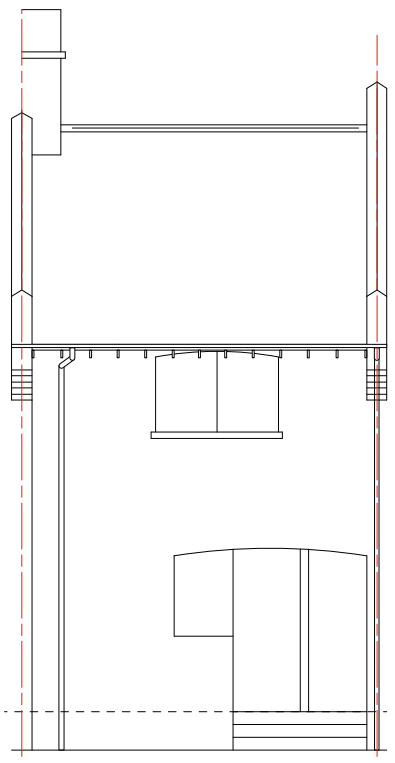

Rear Elevation

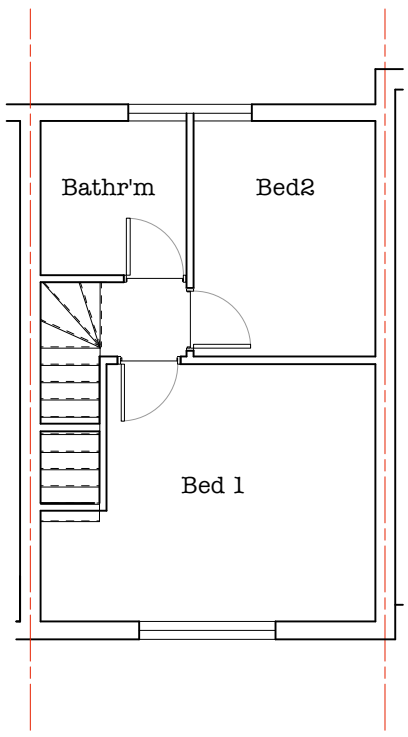

First Floor Plan

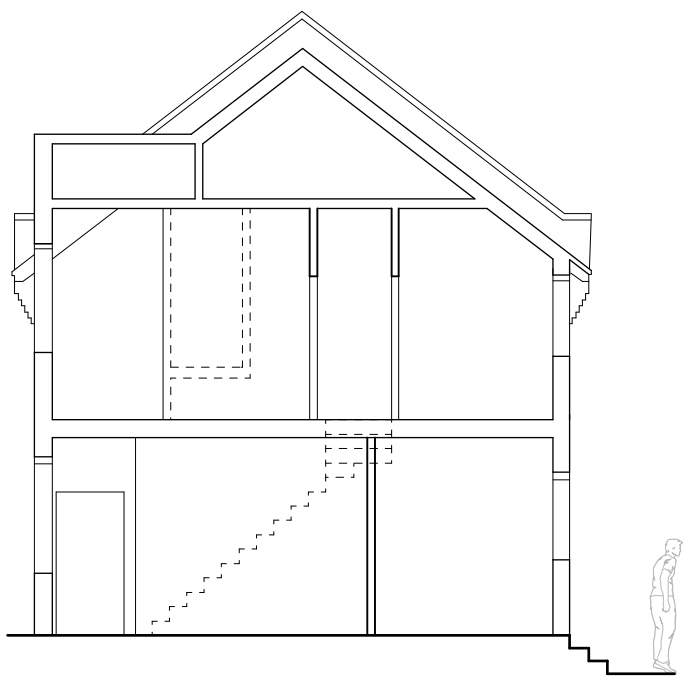

Section

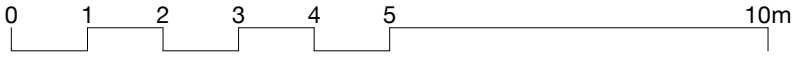

apr 2015

All Drawings are Copyright ©

Existing GA. Ground Floor Plan & Elevations& Sections

002_B

1:100 @ A3

Project\\ 9 Gaskell Road, London, N6 4DU