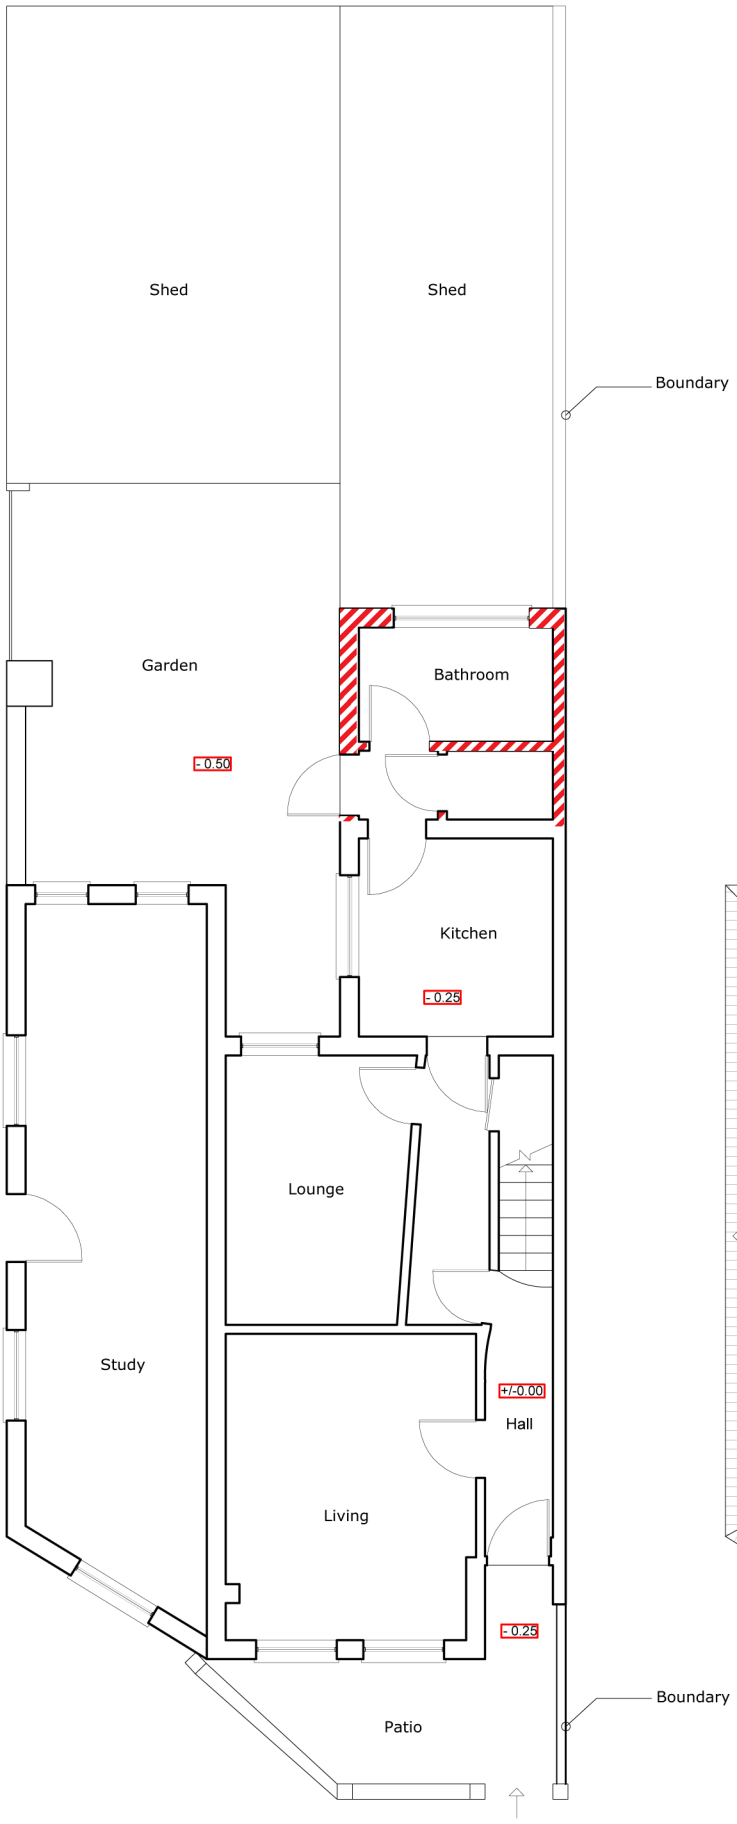

Proposed Ground floor

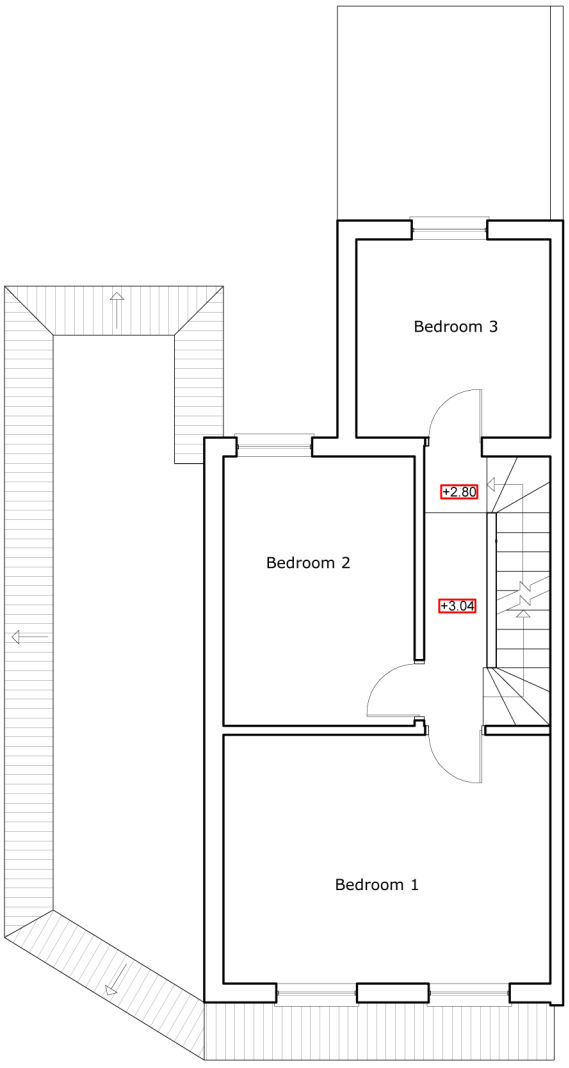

Proposed 1st floor

Proposed plans 1:100
Project - Loft Conversion +
Single Storey Rear Extension
Paper Size - A4