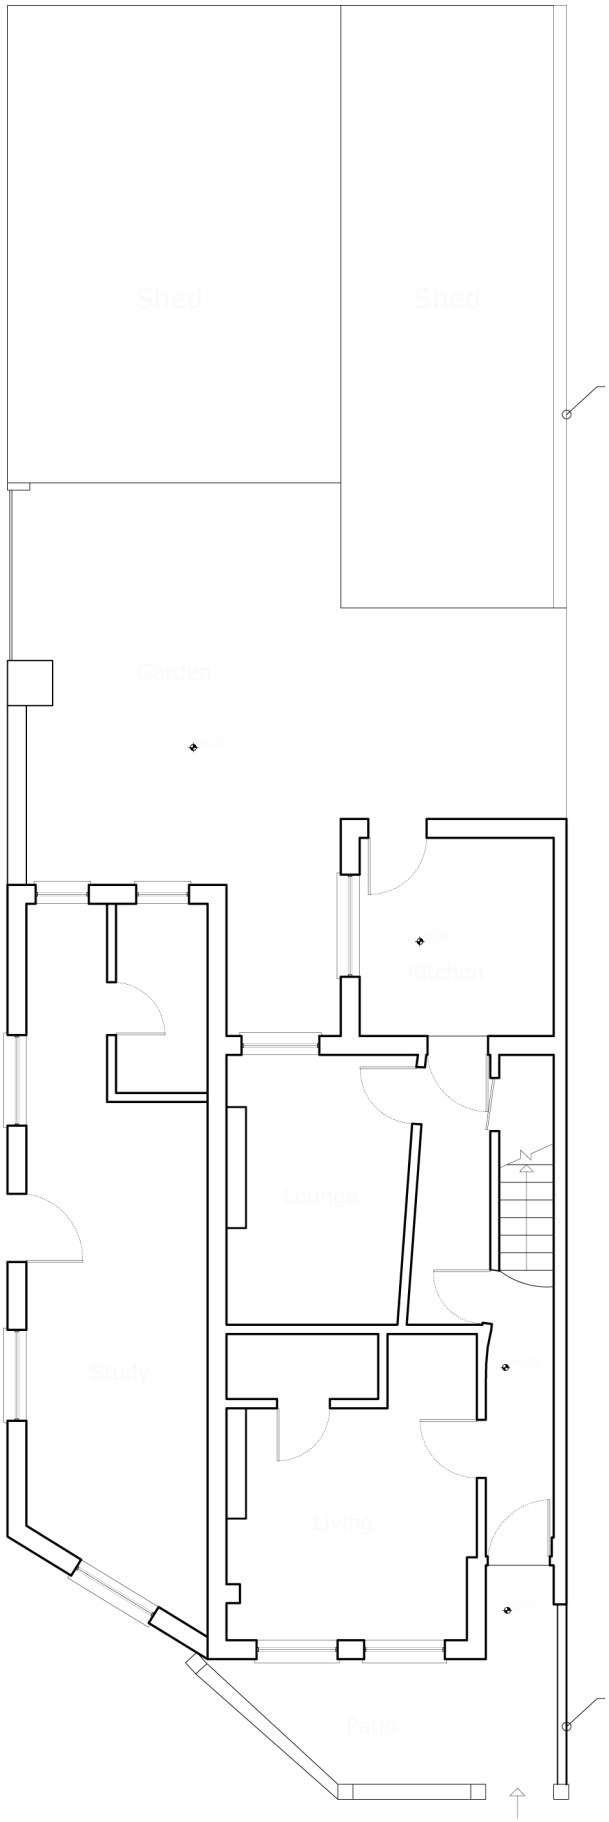

Existing Ground floor Plan

Exisitng Plan 1:100
Project - Loft Conversion +
Single Storey Rear Extension
Paper Size - A4