

PROPOSED
FRONT ELEVATION



PROPOSED
SIDE SECTION

0 1m 2m 3m 4m 5m 10m

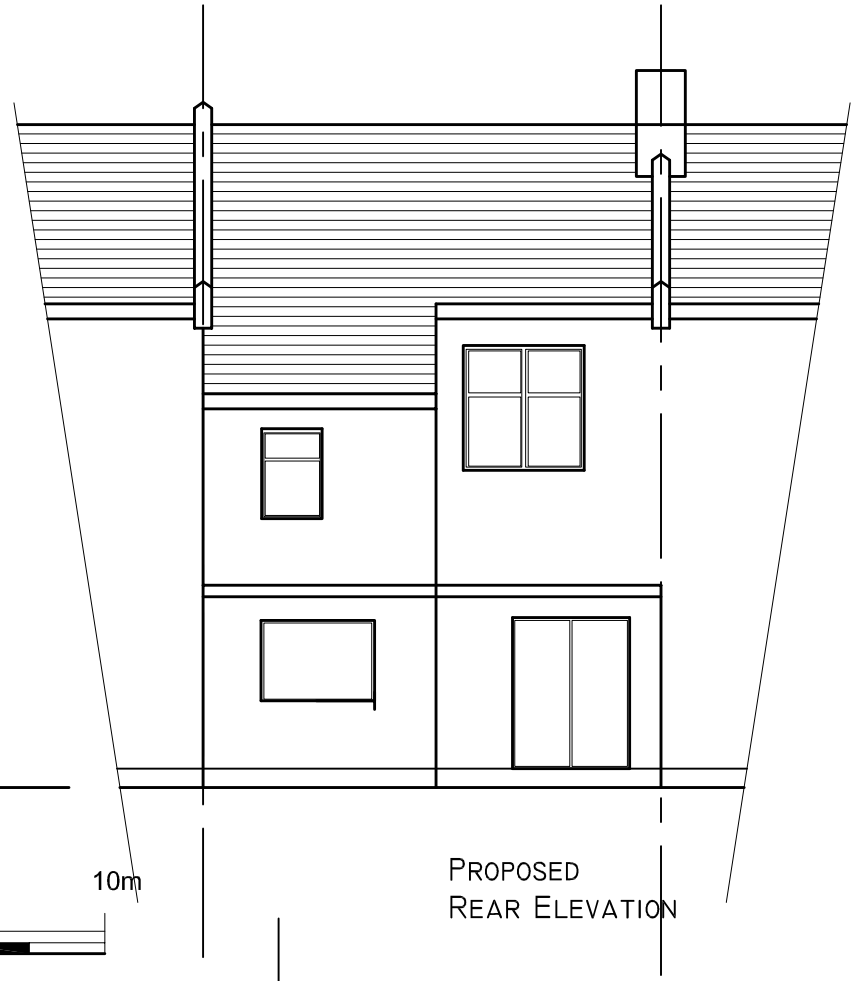

PROPOSED
REAR ELEVATION

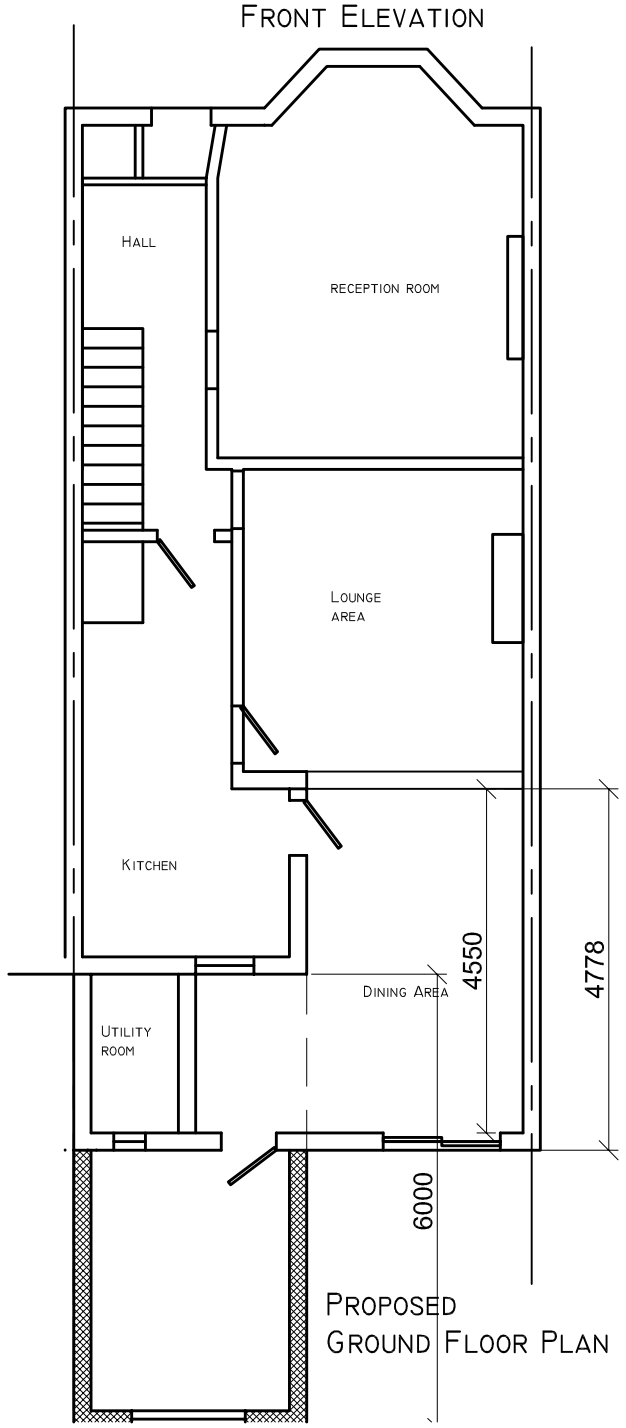

PROPOSED
GROUND FLOOR PLAN

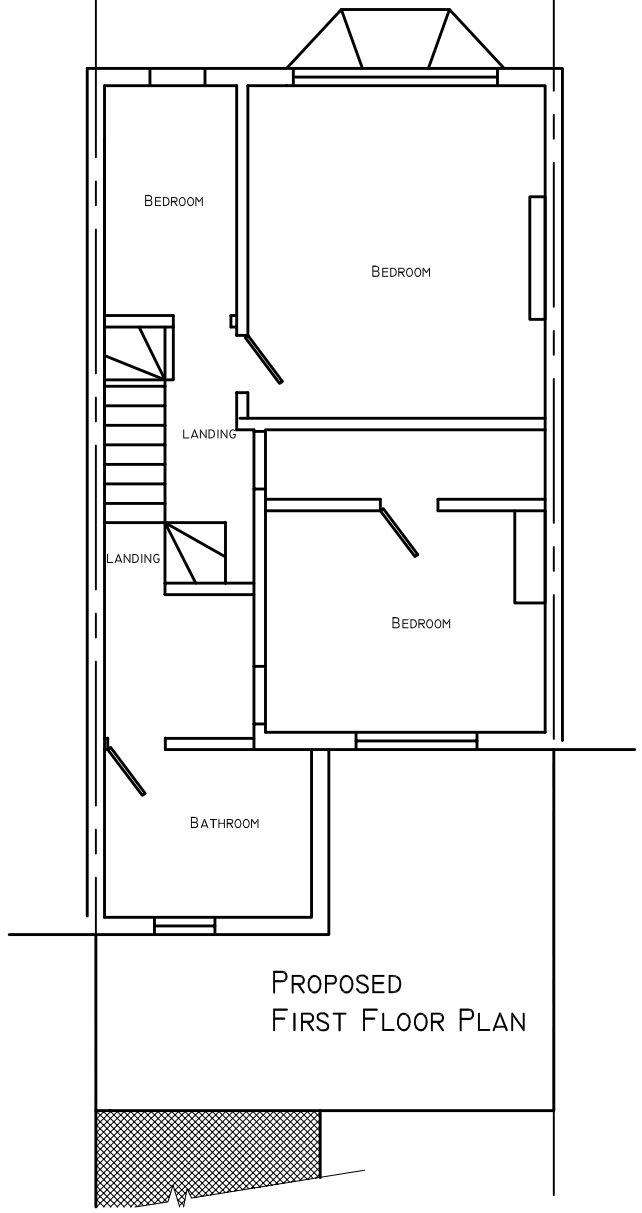

PROPOSED
FIRST FLOOR PLAN

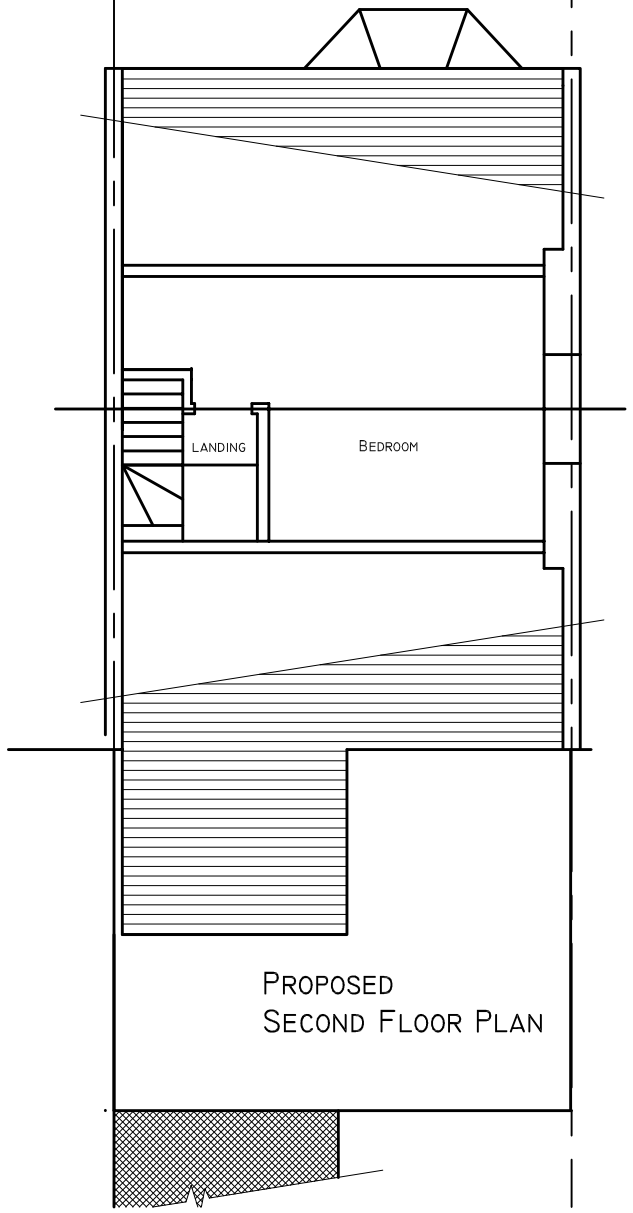

PROPOSED
SECOND FLOOR PLAN

Notes

Title

PROPOSED DEVELOPMENT
AT
265 WIGHTMAN RD,
UNDER PERMITED DEVELOPMENT

drg by	J.E	checked	

Drg

PROPOSED
PLANS AND ELEVATIONS

scale	1:100 ON A3	date	

CONSTECH
BUILDING CONSTRUCTION DESIGN
56 LORDSMEAD RD
LONDON N17 6EY
TEL 0208 808 5047
Email johnjoez@aol.com

Rev		Drg No	1105/01