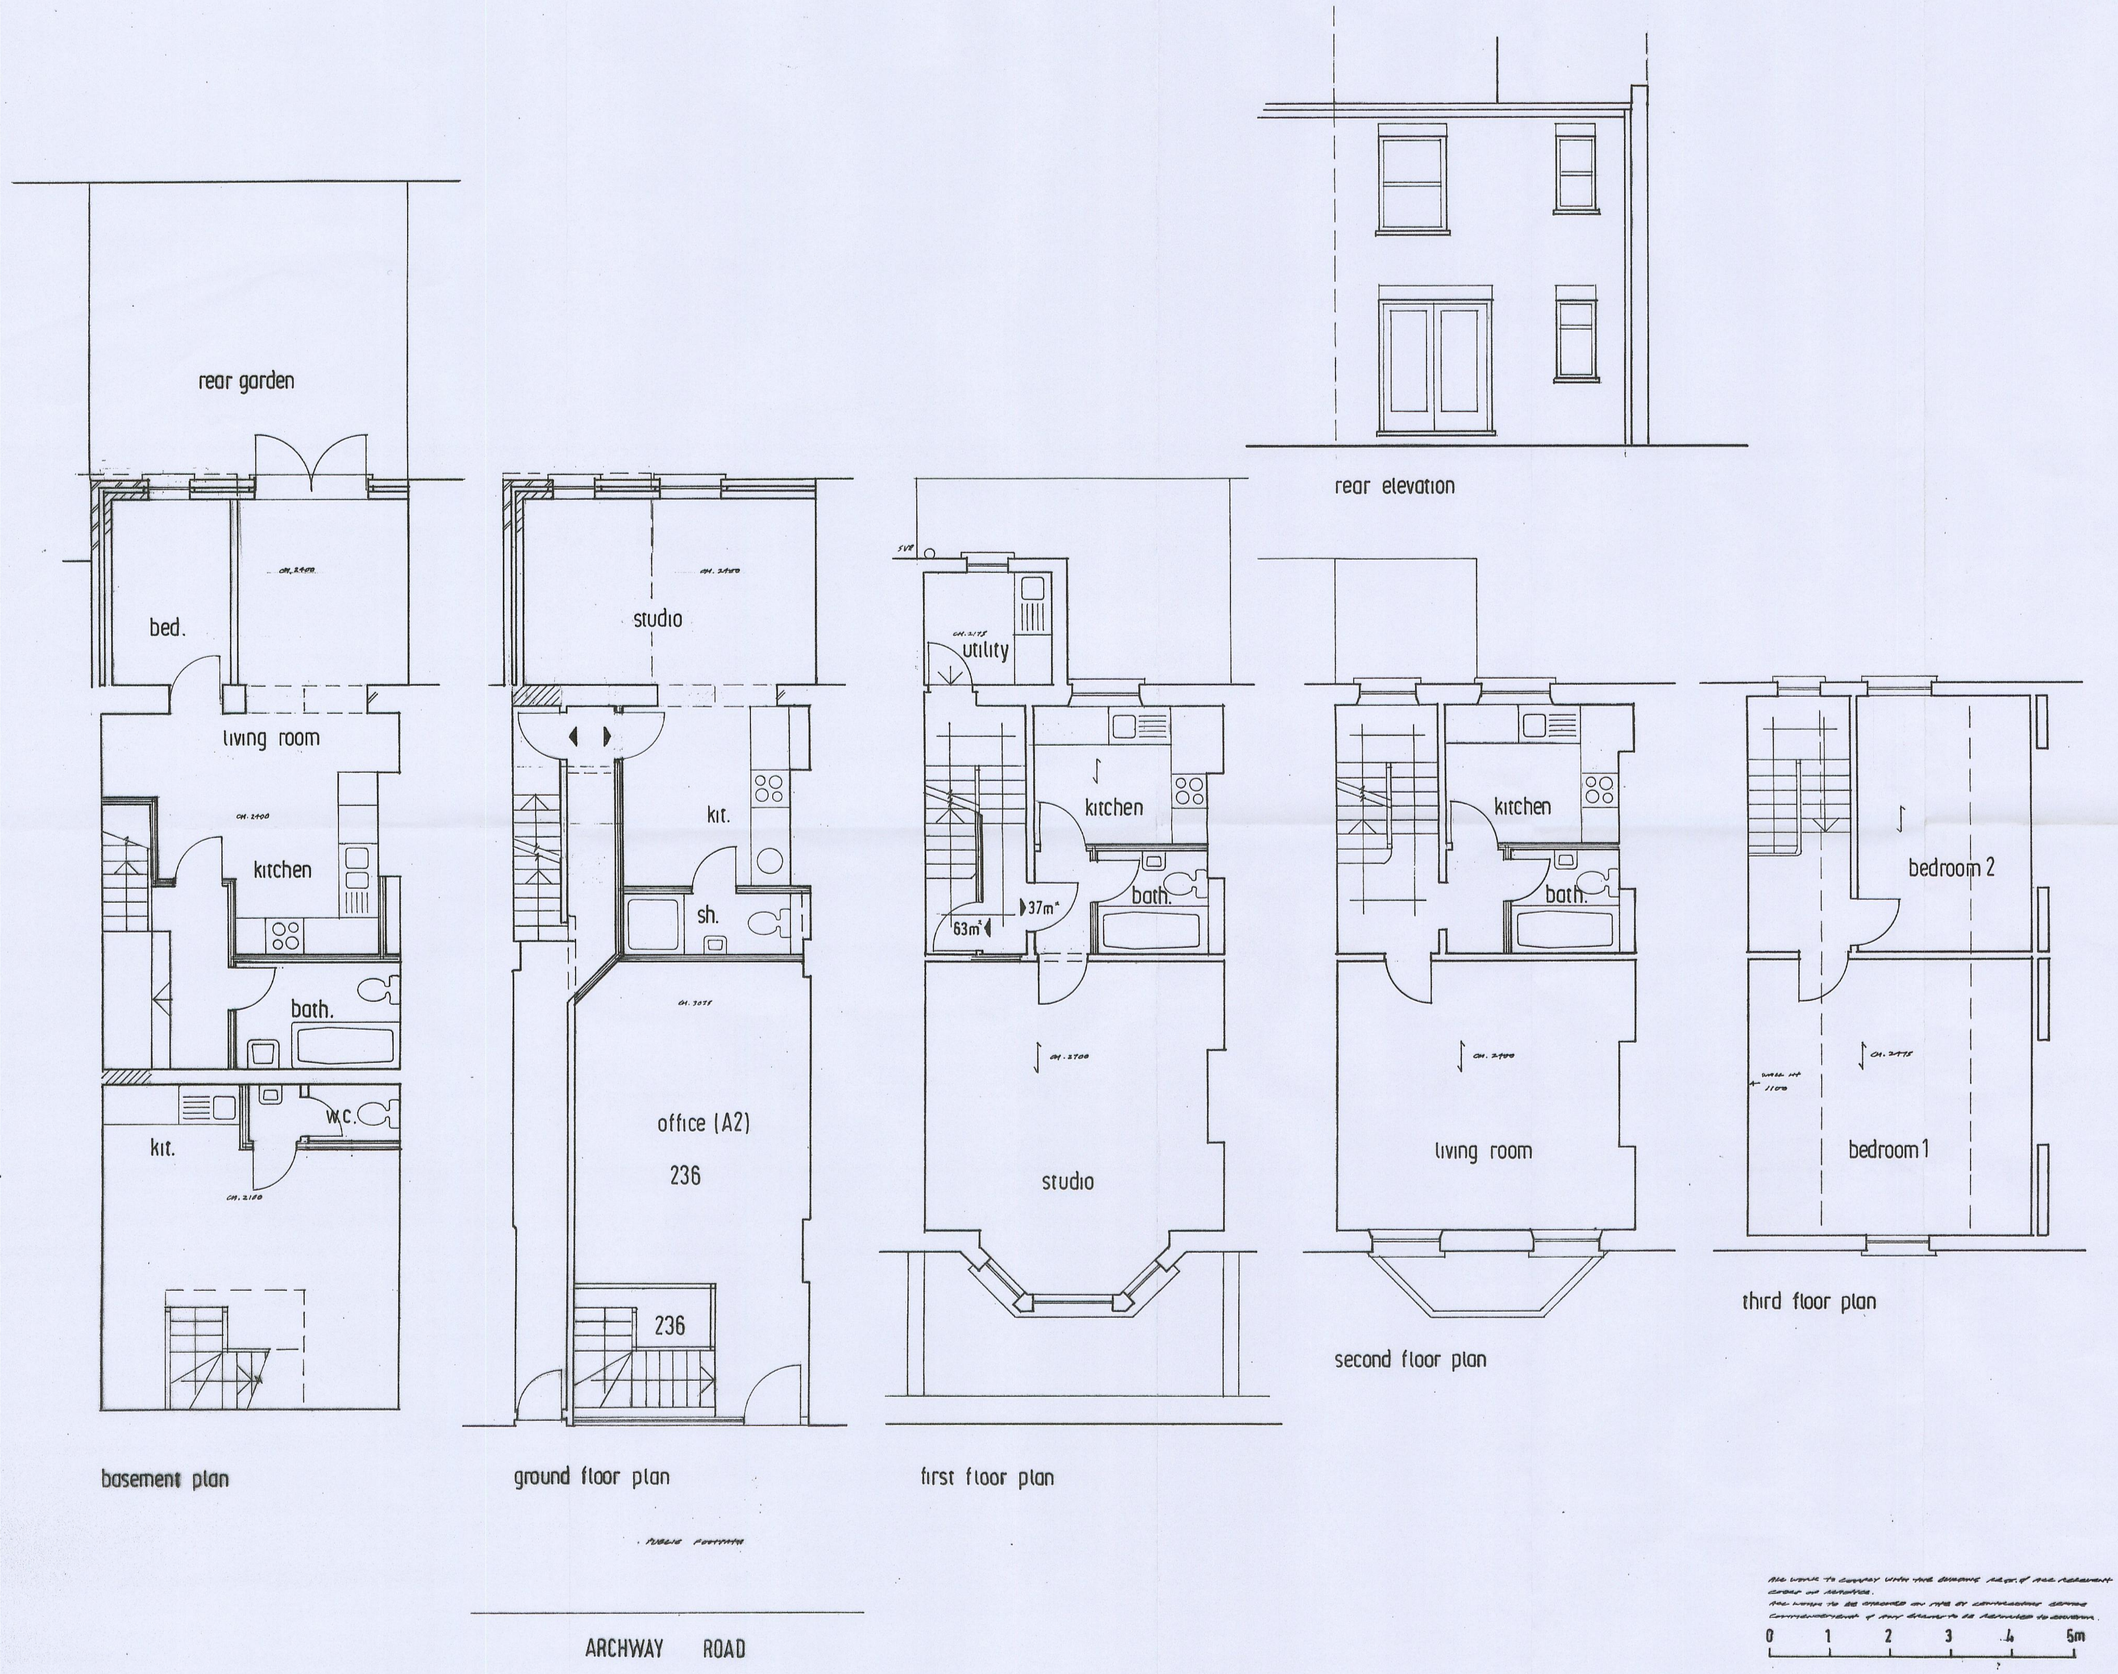

NOTES:
All dimensions must be checked on site and not scaled from this drawing.

A	Date	Revisions

© copyright

Client

Job Title

two-storey rear extension & conversion into 4 s/c flats.

Drawing Title

236, ARCHWAY ROAD, LONDON, N.6.

Scale 1:50

Date 22.3.15. Drawn by

Drg No. 03 Rev.

A PRODUCT OF THE UNO RANGE-ARCHITECT CAT. No 7311

594 x 841mm A1