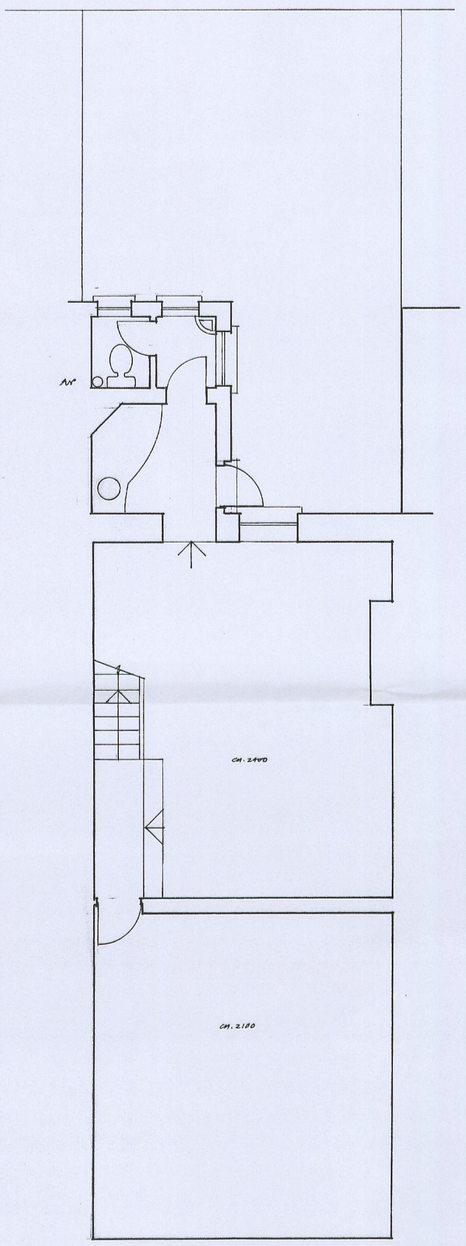

basement plan

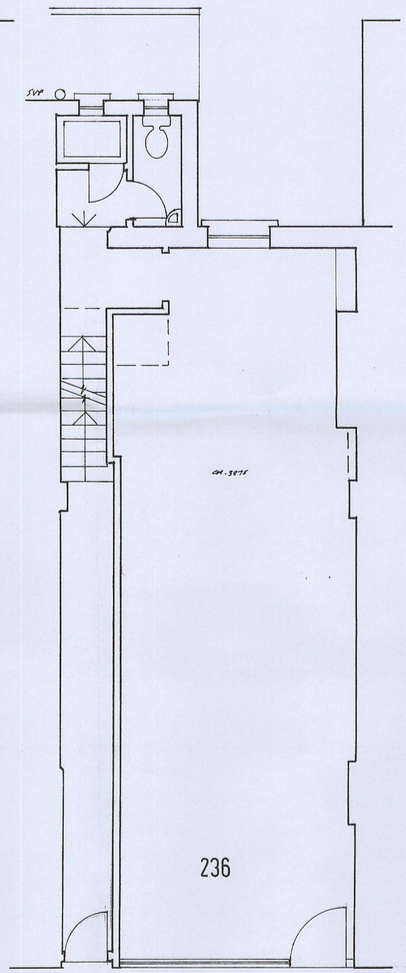

ground floor plan

PUBLIC FOOTPATH

ARCHWAY ROAD

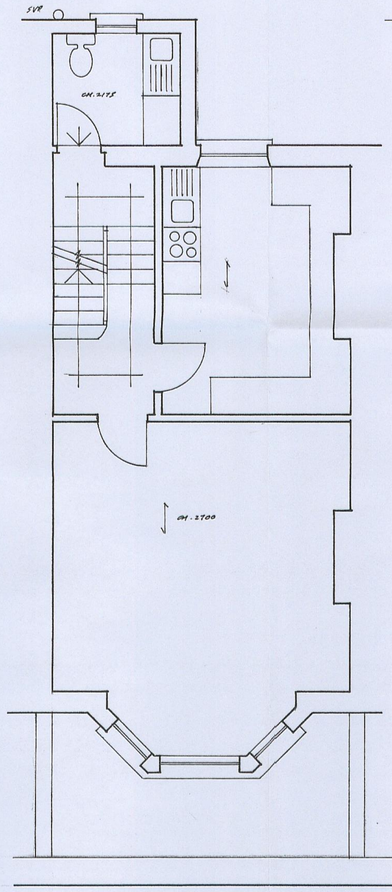

first floor plan

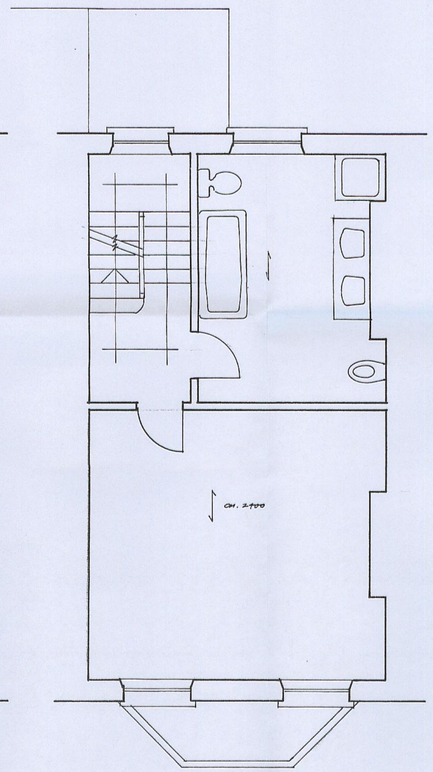

second floor plan

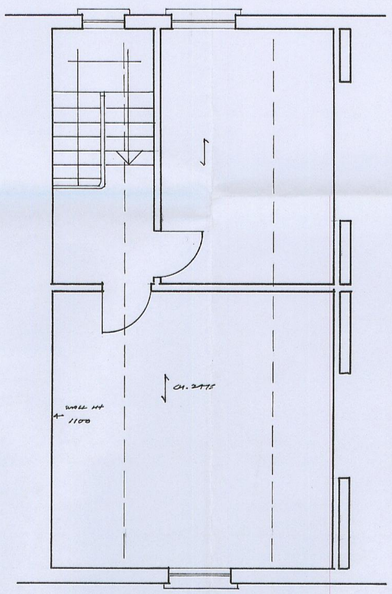

third floor plan

ALL WORK TO COMPLY WITH THE BUILDING REGS. & ALL RELEVANT CODES OF PRACTICE.
ALL WORK TO BE CHECKED ON SITE BY CONTRACTOR BEFORE COMMENCEMENT. IF ANY DISCREPANCIES TO BE REPORTED TO ARCHITECT.

0 1 2 3 4 5m

NOTES:
All dimensions must be checked on site and not scaled from this drawing.

A		
	Date	Revisions

© copyright

Client

Job Title

measured survey of ex. building.

Drawing Title

236, ARCHWAY ROAD, LONDON, N.6.

Scale 1:50

Date 22.3.15. Drawn by

Drg No. 01 Rev.

A PRODUCT OF THE UNO RANGE-ARCHITECT CAT. No 7311

594 x 841mm A1