
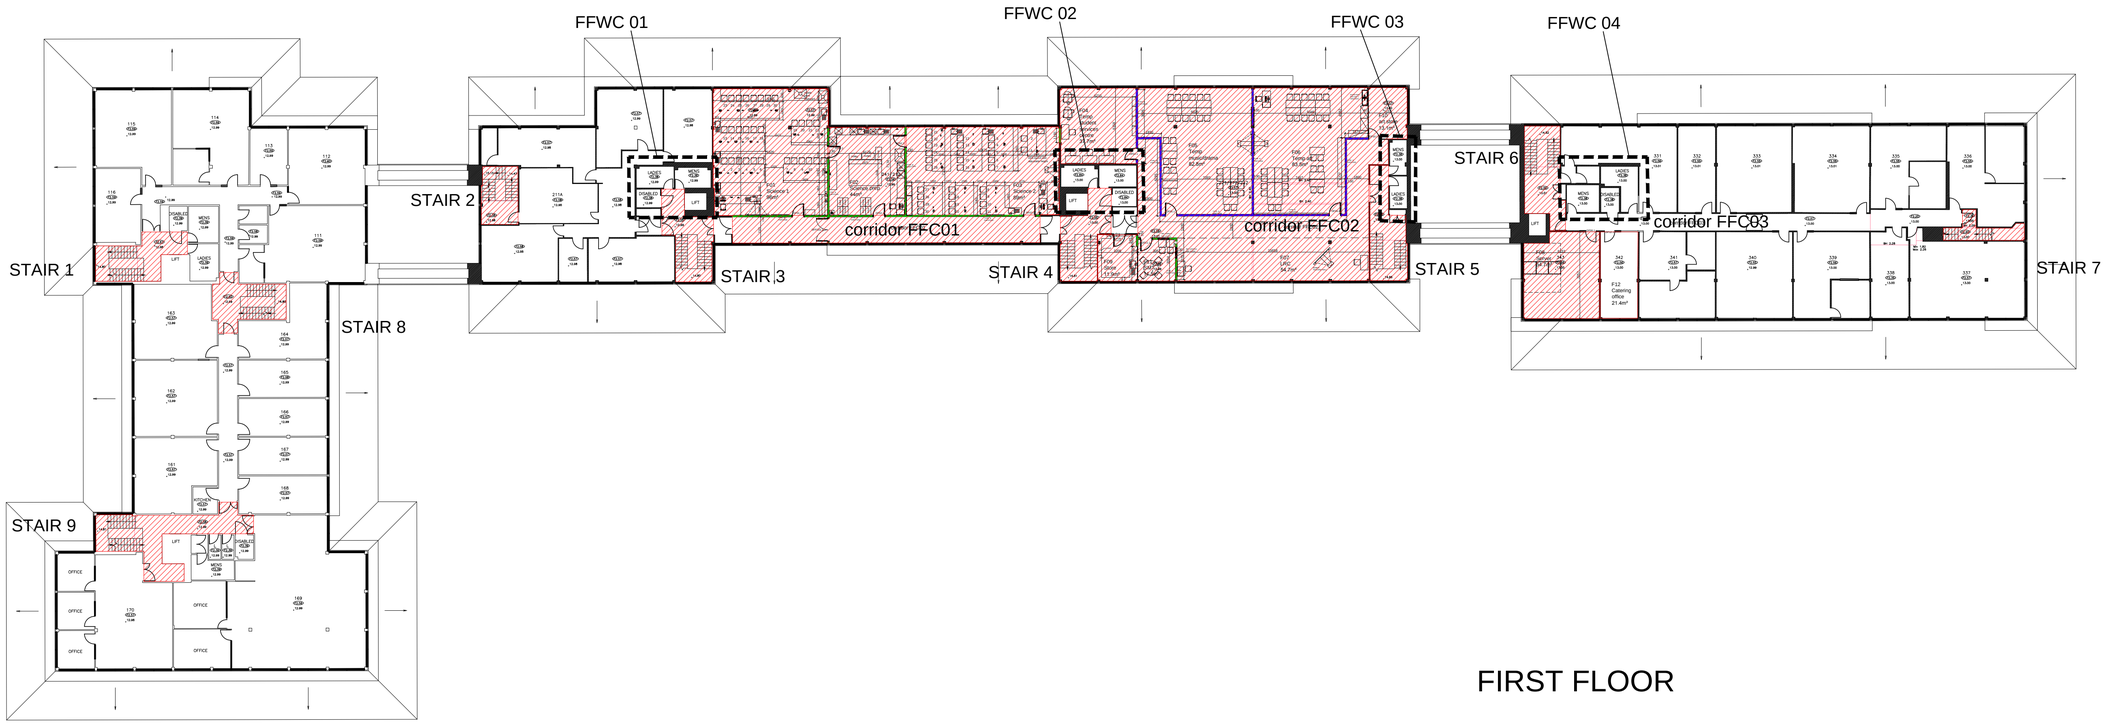


FIRST FLOOR

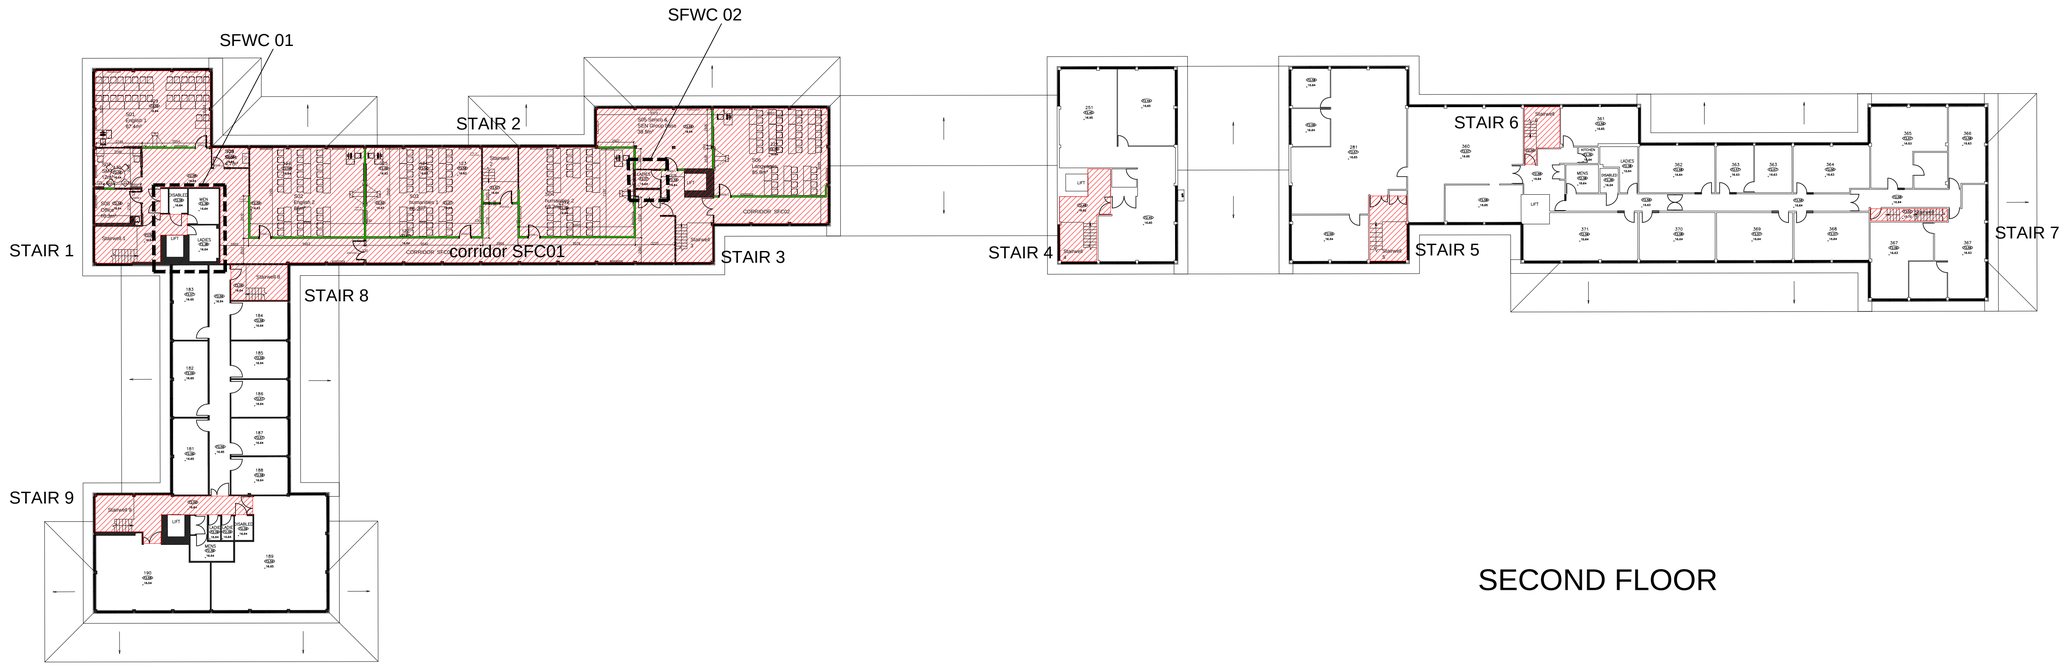

SECOND FLOOR

NOTES:

Report all discrepancies, errors and omissions
Do not scale from this drawing.
Verify all dimensions on site before commencing any work or preparing shop drawings.
All materials, components and workmanship are to comply with all the relevant British Standards, Codes of Practice, and appropriate manufacturers recommendations that from time to time shall apply.
For all specialist work, see relevant drawings.

This drawing and design are copyright of PELLINGS LLP

Area within Neilcott scope of work

Rev	Date	Description	Name
F	18.6	Updated for room changes and work scope areas	GB
E	9.6	Updated for room changes	GB
D	28.5	New suspended ceiling areas indicated	GB
C	22.5	Amended to fire requirements & 22.5.15	GB
B	20.5	Amendments to accord with meeting of 20.5.15	GB
A	18.5	Amendments to accord with meeting of 13.5.15	GB

Pellings

Pellings LLP
24 Widmore Road Bromley Kent BR1 1RY
t 020 8460 9154 f 020 8313 0019 e bromley@pellings.co.uk
www.pellings.co.uk

Architecture & Planning ■ Building Surveying ■ Project Management ■ Cost Consultancy ■ CDM Co-ordination

CLIENT

NEILCOTT

PROJECT

HARRIS ACADEMY
TOTTENHAM

TITLE

FIRST FLOOR PLAN
-
-

DATE	SCALE	DRAWN
8.5.15	1-250 @A1	GB

DRAWING No.

645 013 04 F