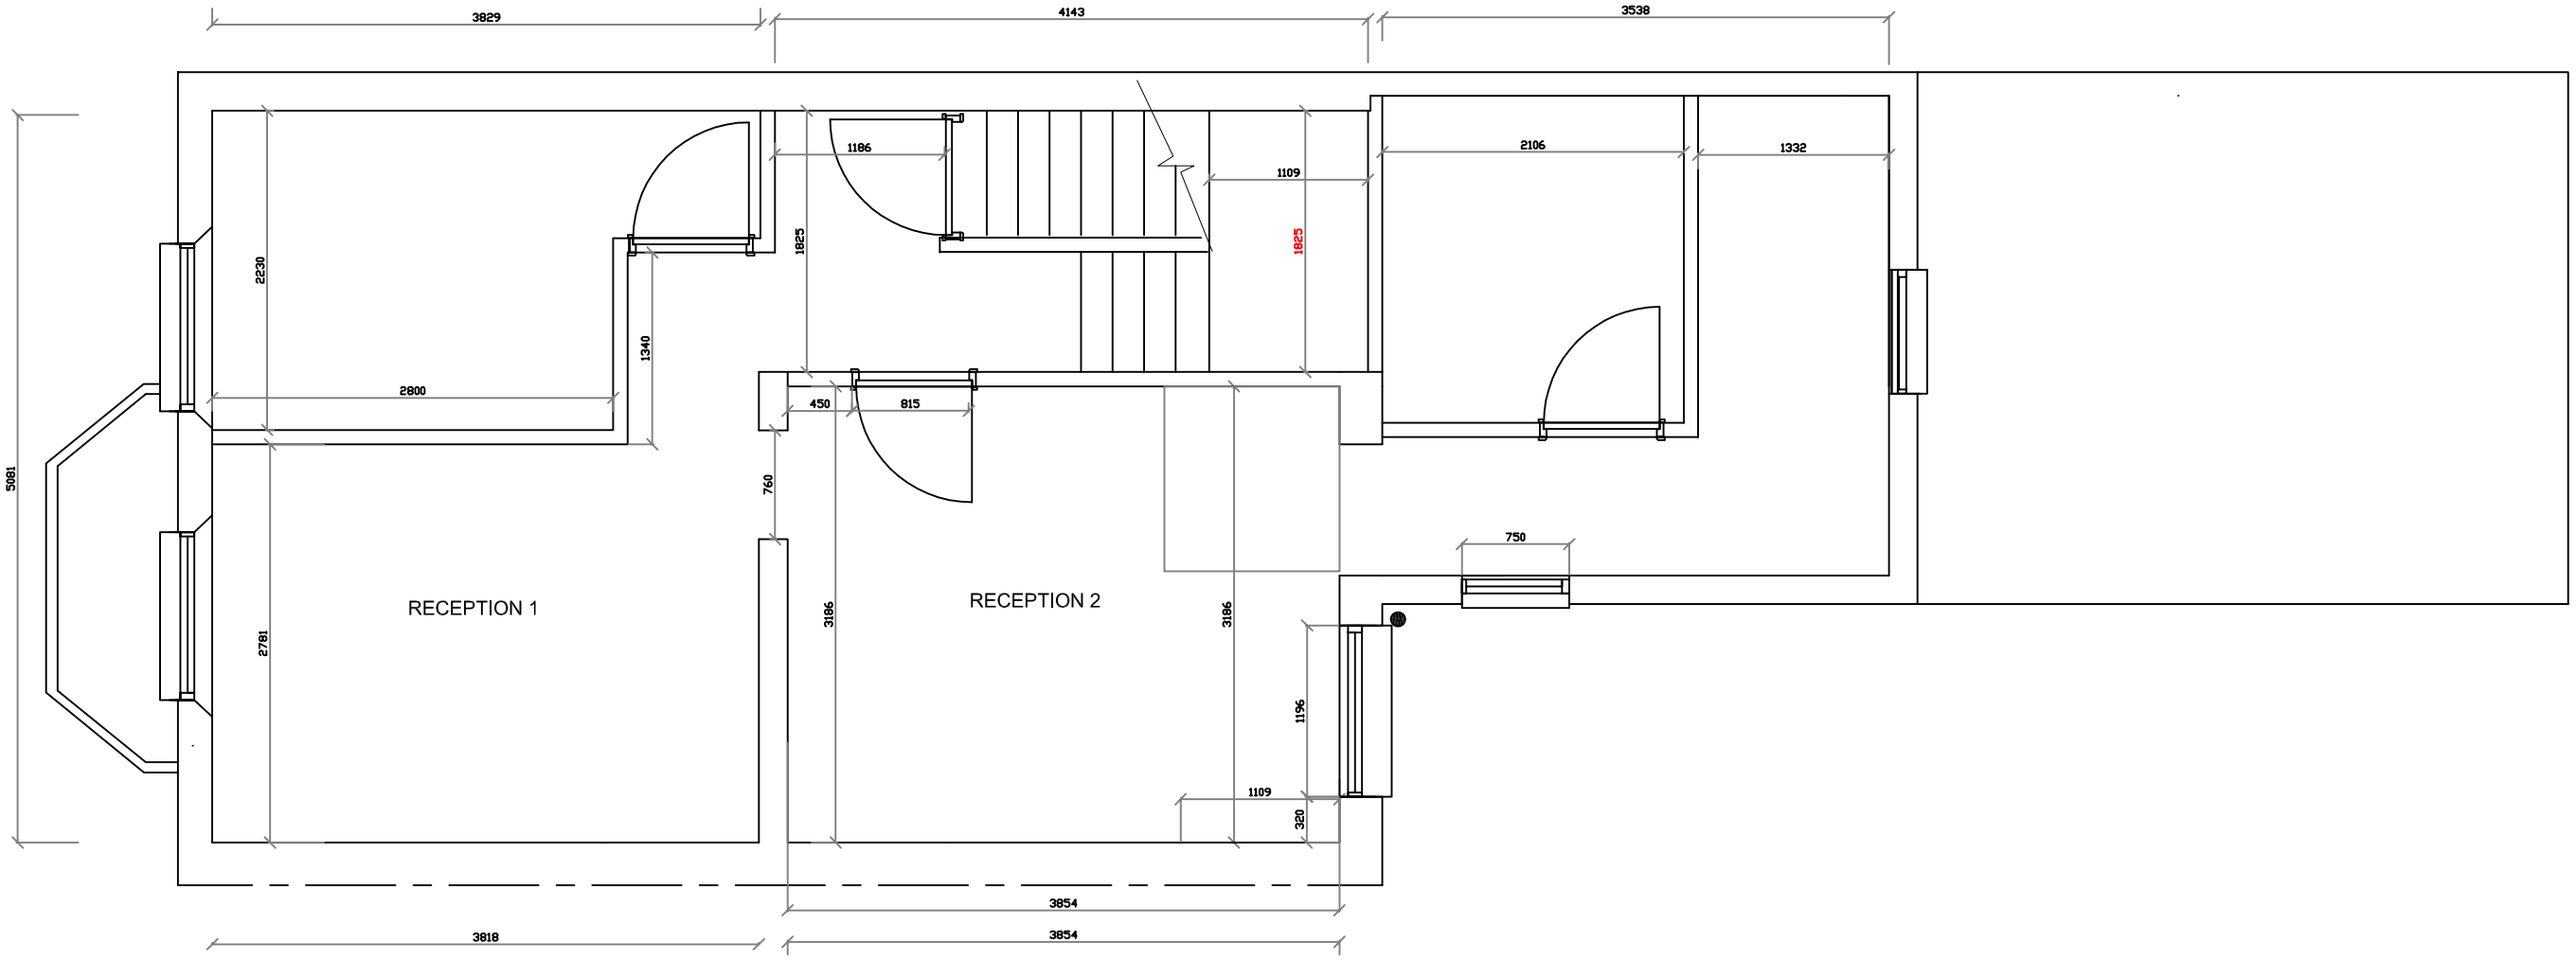

Existing First Floor Plan

Scale Scale Bar

0m 1m 2m 3m 4m 5m 6m

N0 47 LANCASTER ROAD, LONDON, N4 4PG.	EXISTING FLOOR PLANS	SCALE 1/50 @ A3	DRG N0; P(00) 02	REV