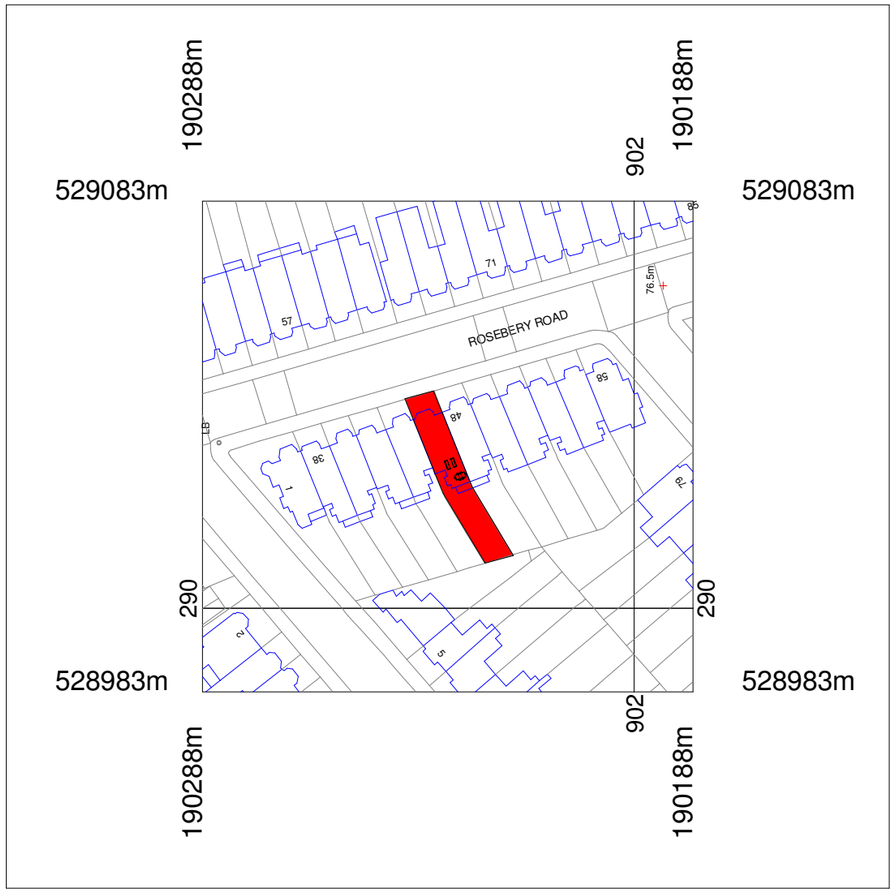

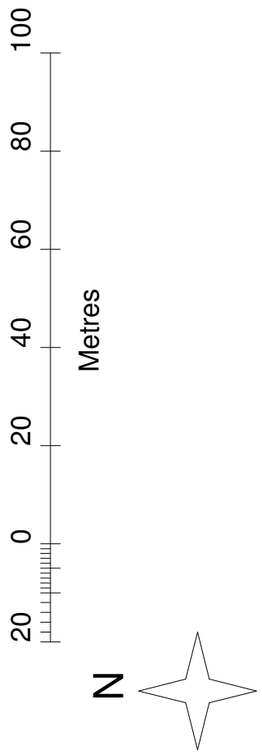

Rev	Date	Comments	By	Chk
A	27-4-15	Planning Submission	dm	dm

0 5 10 m

Chartered Institute of Architectural Technologists

Arta Architectural
A Chartered Architectural Practice
Portland House
51 Colney Hatch Lane
Muswell Hill
London
N10 1LJ

e: info@arta-architectural.com
w: www.arta-architectural.com
t: 0845 299 3402
t: 020 8 883 9904

Location Plan

Scale 1 : 1250
Issued April 2015

Client A Brintrup
Project 46 Rosebery Road
N10

Drawing No. ROS P 01 *A*