
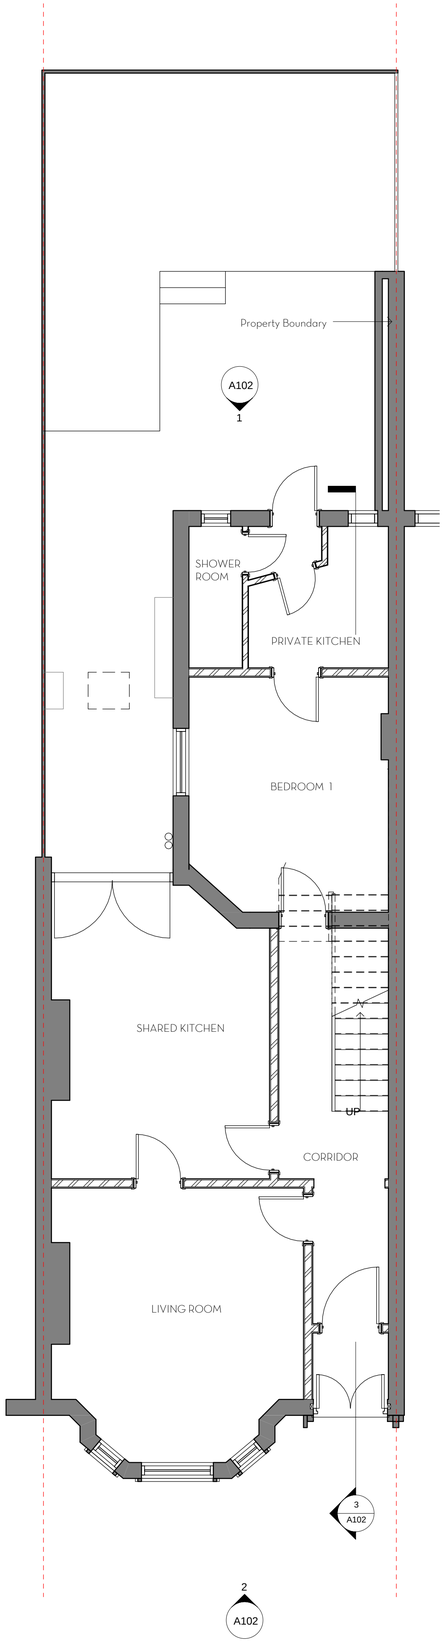



00_Ground Floor - Existing

1 : 50

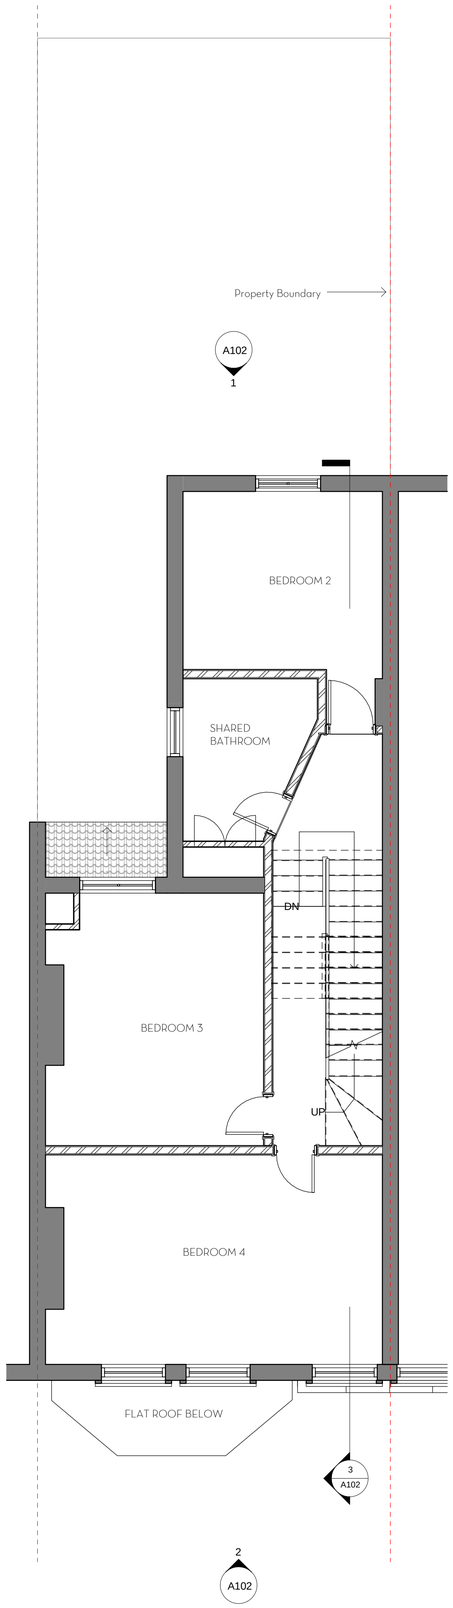


01_First Floor - Existing

1 : 50

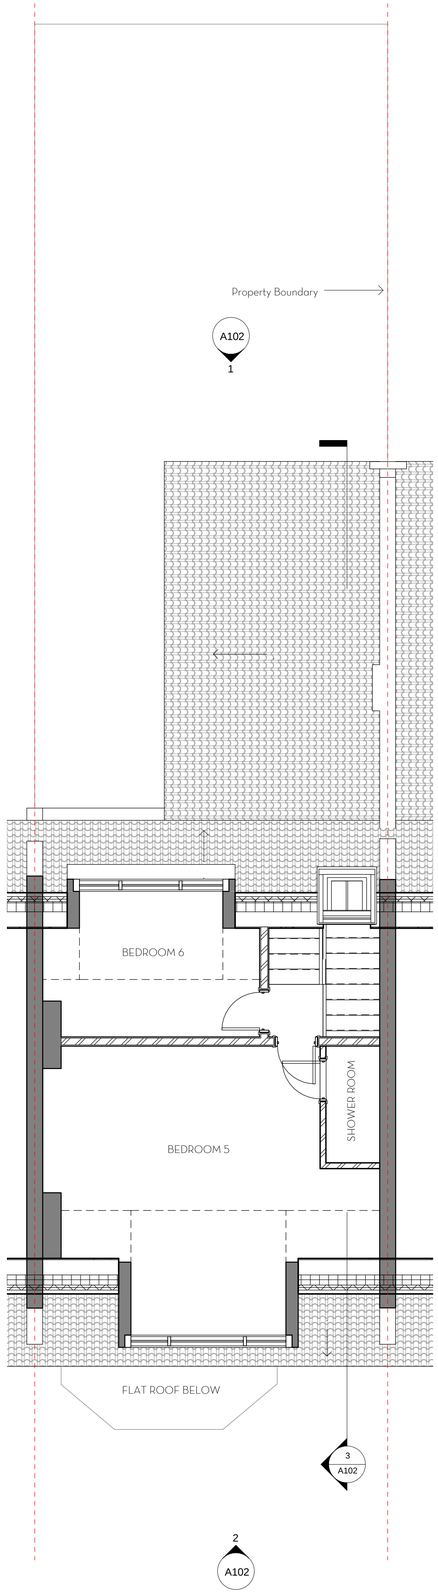

02_Second Floor - Existing

1 : 50

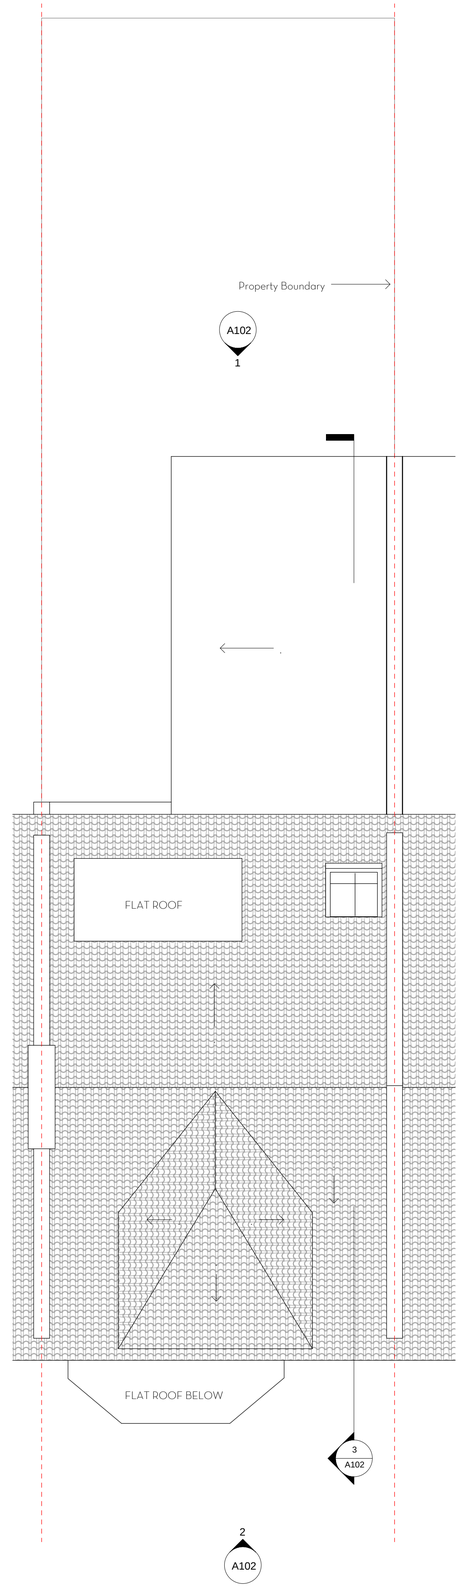

Roof - Existing

1 : 50

CANO
ARCHITECTS

helena@CANOarchitects.com
www.CANOarchitects.com

Drawings for information only. Do not scale dimensions from this drawing.
All dimensions to be checked on site & any discrepancy reported immediately to the architects.
This drawing is copyright & should not be copied or duplicated in any way without the consent of CANO architects Ltd.

0m 1m 2m 3m 4m

Date	Issue	Rev

243 Archway Road

Existing Plans

Project number	15030
Date	28.03.2015
Drawn by	hrs

A101

Scale @ A1 1 : 50