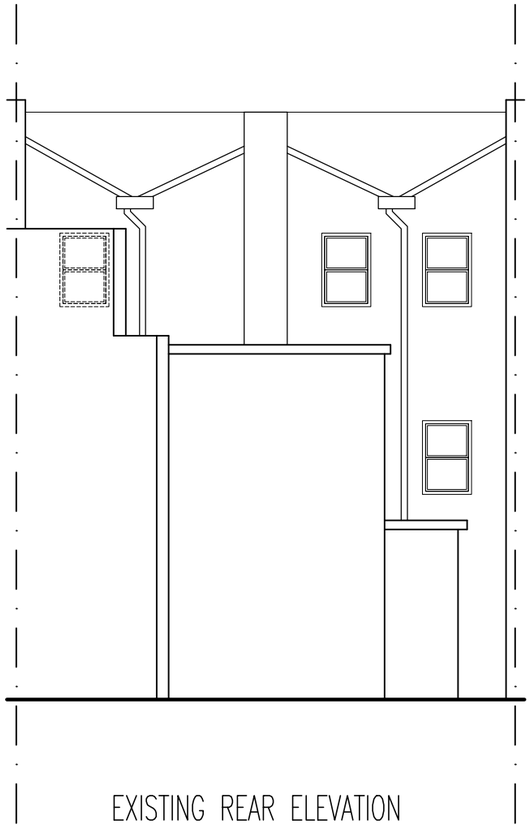

EXISTING REAR ELEVATION

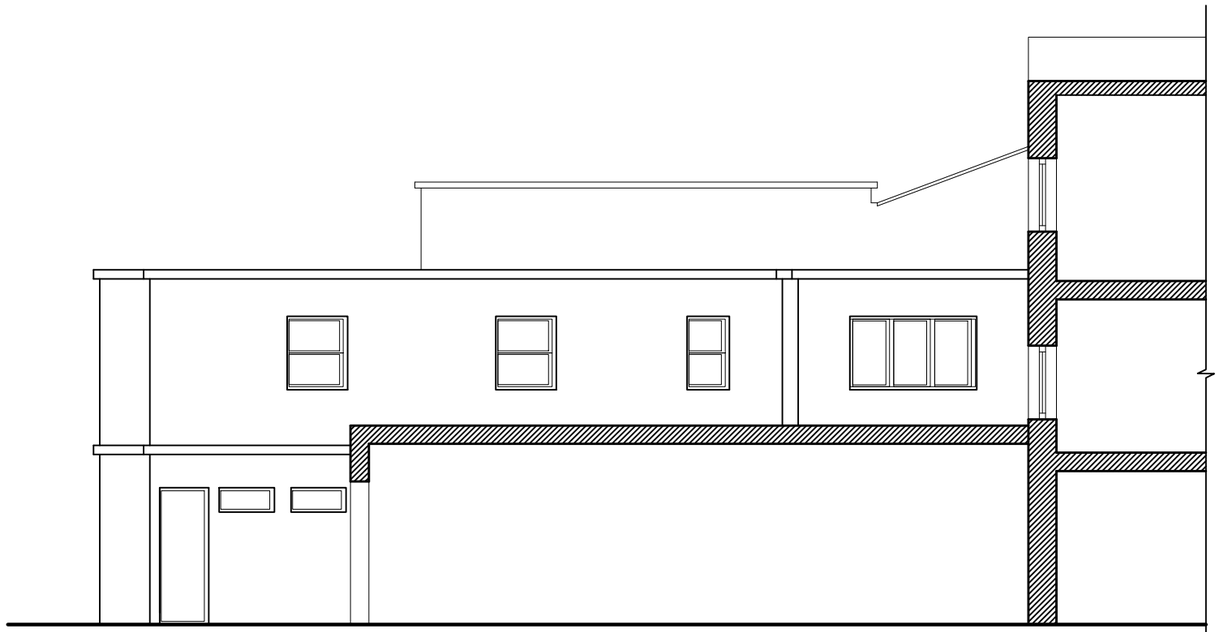

EXISTING SIDE SECTION–ELEVATION

SCALE
METERS 1 2 3 4

ISSUED FOR PLANNING PERMISSION ONLY

THE COPYRIGHT OF THIS DRAWING BELONGS TO THE ARCHITECT AND MAY NOT BE ALTERED WITHOUT THE ARCHITECT'S WRITTEN CONSENT

BUILDING REGULATION APPROVAL IS REQUIRED PRIOR TO CONSTRUCTION COMMENCING
THE CONTRACTOR IS TO CHECK ALL DIMENSIONS ON SITE PRIOR TO CONSTRUCTION COMMENCING AND REPORT ANY DISCREPANCIES TO THE ARCHITECT

WWW.IBIDESIGN.COM

IBI DESIGN ASSOCIATES
CHARTERED ARCHITECTS AND DESIGNERS
59 CHELMSFORD ROAD, LONDON
N14 5PY
T: 020 8447 8434 F: 020 8447 8448
e-mail: ibides@aol.com

PROJECT 4–6 PARK ROAD, N8 8TD

DRAWING TITLE
EXISTING REAR ELEVATION AND SIDE SECTION–ELEVATION

SCALE 1:100 @ A3 DATE JAN 2015

PROJECT No.
HH/4–6/P06