PROPOSED

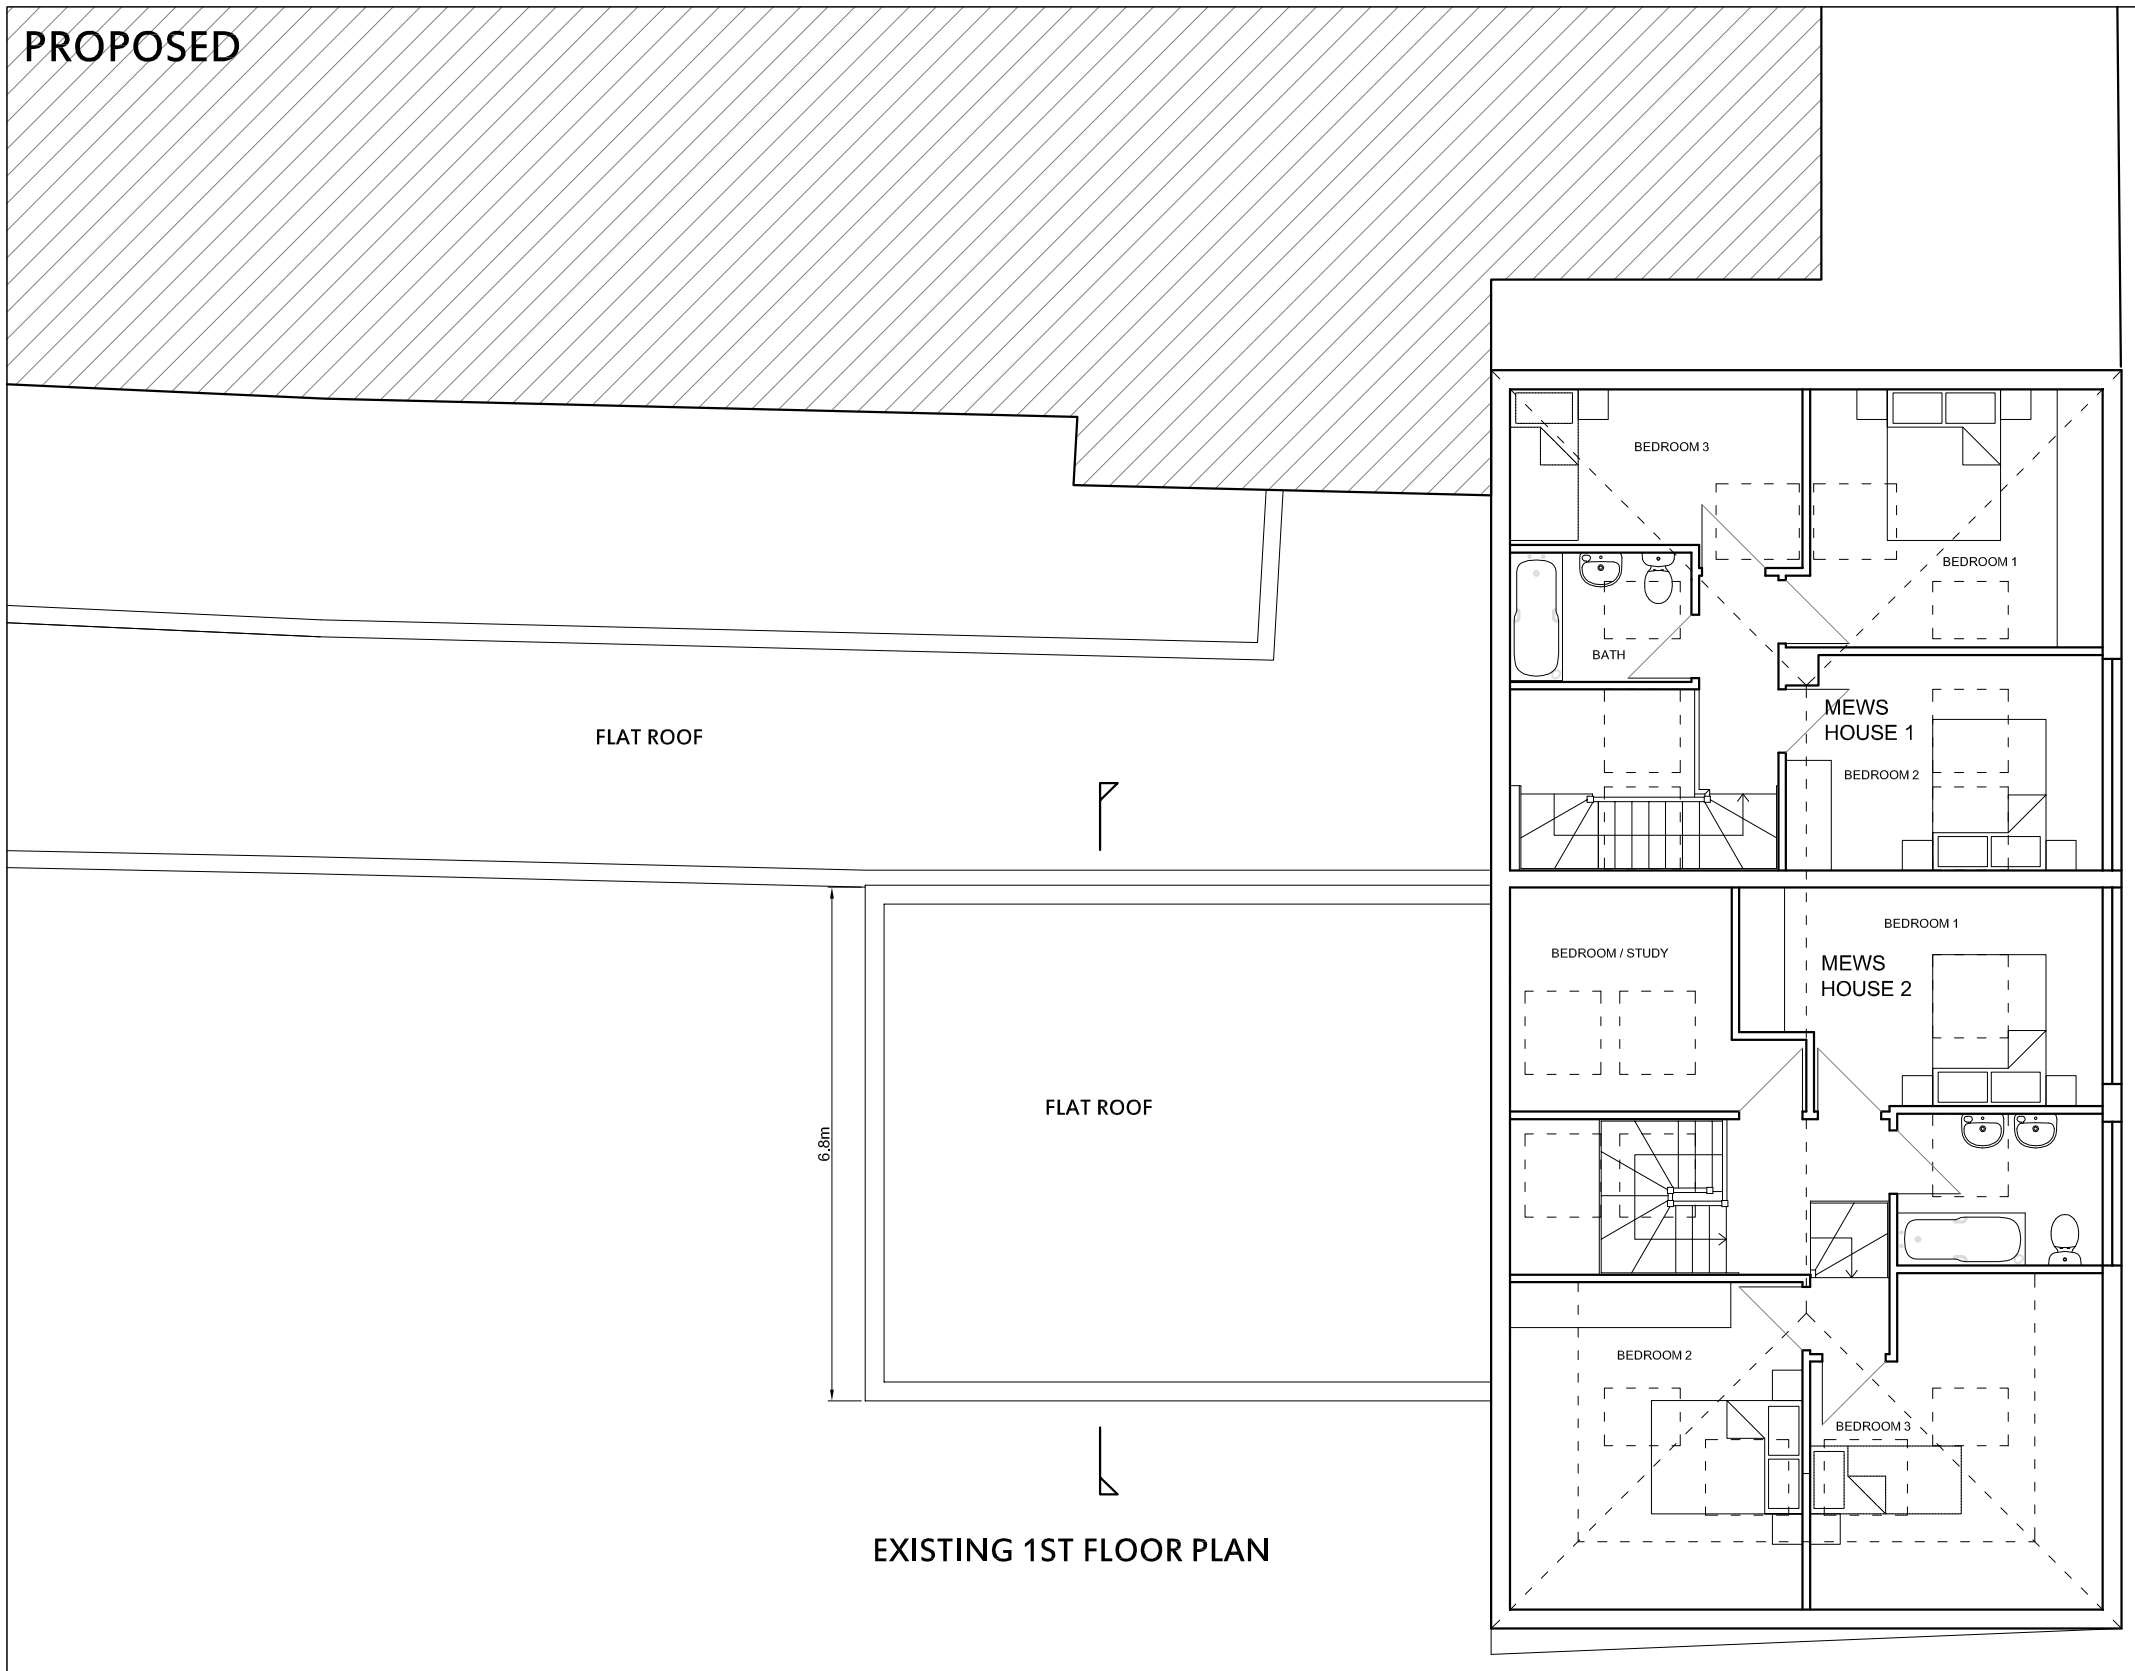

EXISTING 1ST FLOOR PLAN

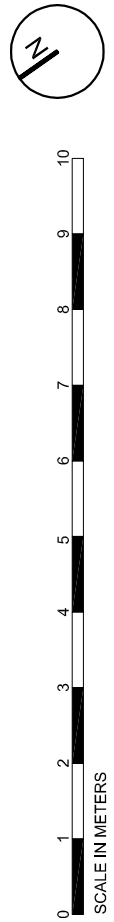

24-25 EDISON ROAD
LONDON, N8 8AE

PLANS AS PROPOSED
FIRST FLOOR

DRAWING NO. 061/31

SCALE: 1:100 @ A3
DATE: 30.03.2014

STUDIO LEY
ARCHITECTURE+PLANNING