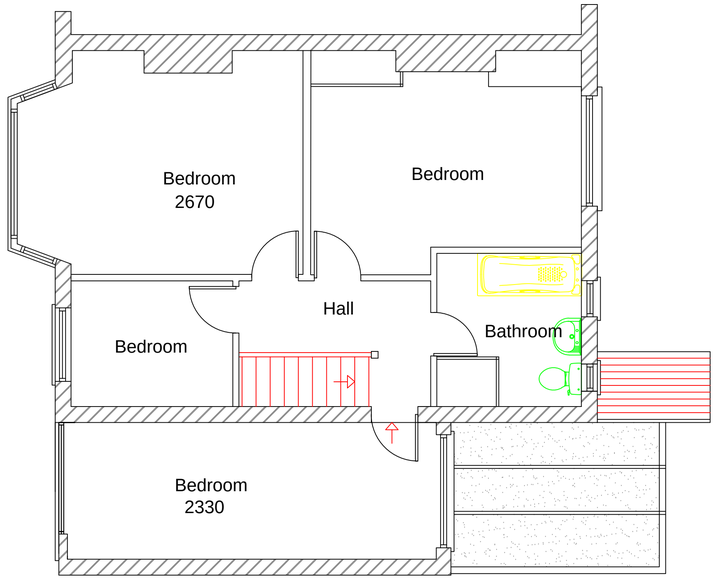

EXISTING FIRST FLOOR



EXISTING REAR ELEVATION

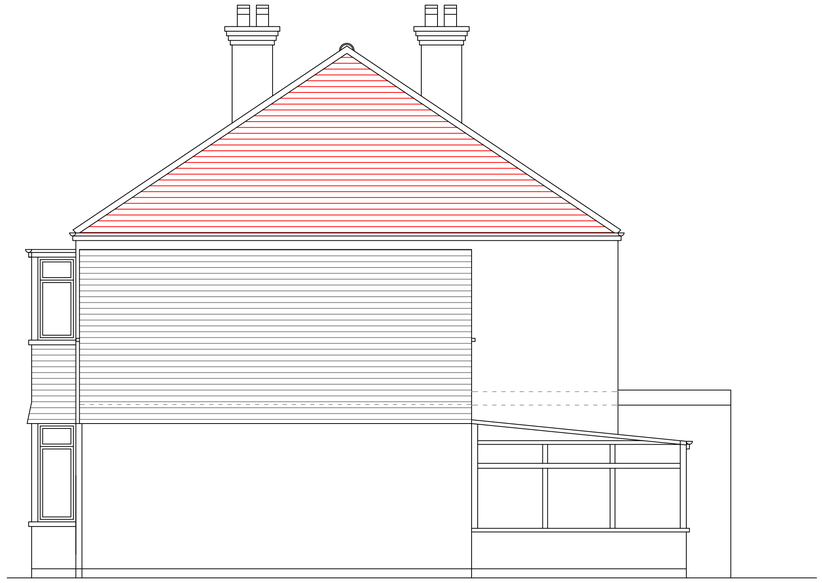

EXISTING SIDE ELEVATION

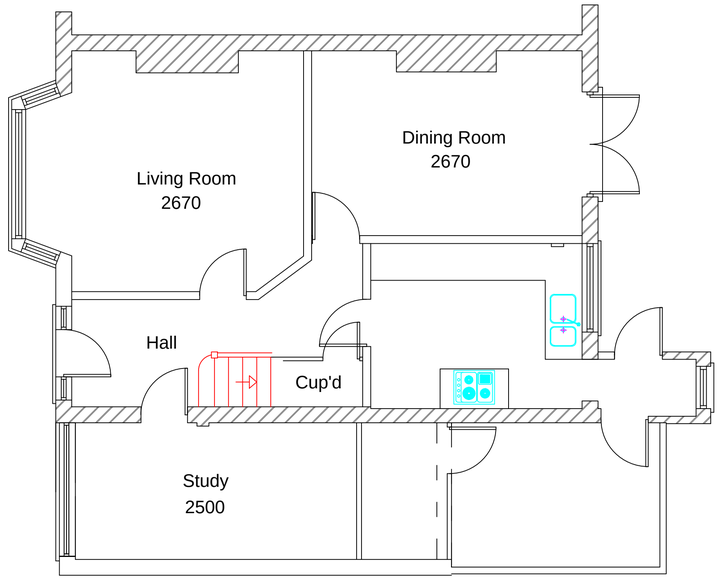

EXISTING GROUND FLOOR



EXISTING SIDE SECTION

SCALE 1 : 1250

LOCATION PLAN

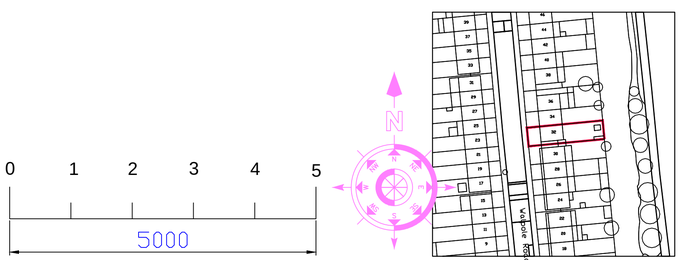

SCALE BAR @ 1:50

PLANNING ISSUE - 08/04/15

REVISION No.	REVISION NOTES	DATE
-		-

PROJECT: 32 WALPOLE ROAD LONDON N17 6BJ

CLIENT: JANET LALLYSMITH

DESCRIPTION: EXISTING PLANS & ELEVATIONS

DRAWING No. 15 - 11 - 01 SCALE. 1:50 @ A1

REVISION. - DATE. 08/04/15

NO DIMENSIONS TO BE SCALED FROM THIS DRAWING.

BRYAN CONNOR ASSOCIATES LIMITED

DESIGN & PLANNING CONSULTANTS

THE COTTAGE 2 TREGARON AVENUE LONDON N8 9EY Tel/Fax: 020 8340 9294

Email: bryan.connor@outlook.com

THIS DRAWING IS THE PROPERTY OF BRYAN CONNOR ASSOCIATES LTD AND MAY NOT BE REPRODUCED WITHOUT WRITTEN CONSENT