EXISTING FINISHES

1. roof tiles
2. lead dormer

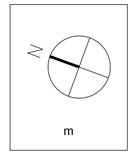

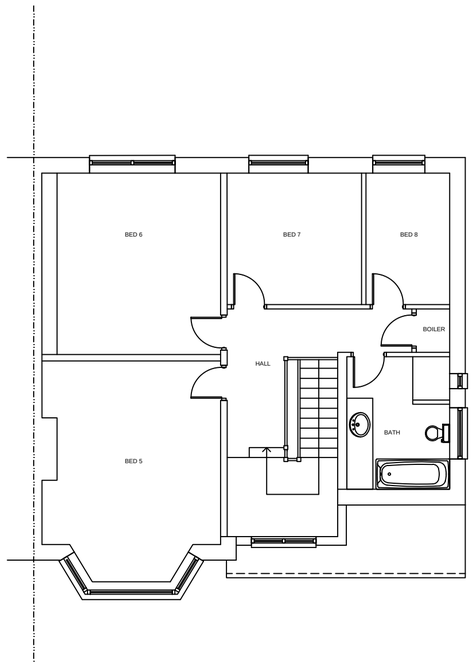

01 existing first floor plan
scale - 1:100 @ A2

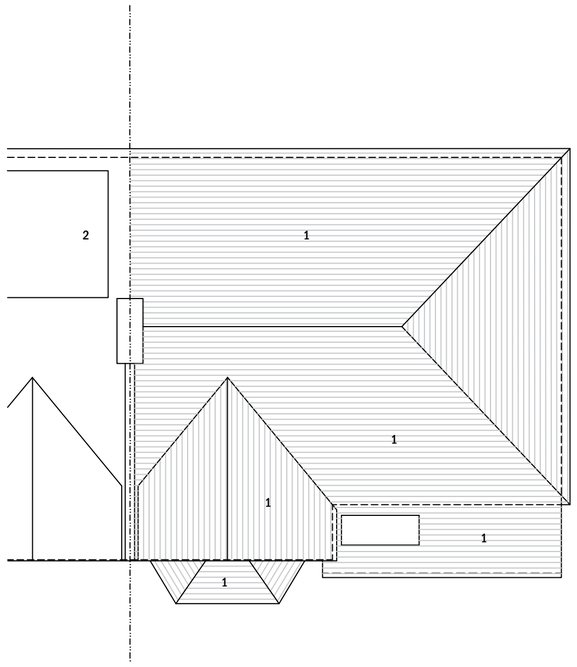

02 existing roof plan
scale - 1:100 @ A2

a|r.k.

0 1 5 10 MTRS

Client Ms Nash
Date 12/04/2015
Dwg No. 225_P_101

Project 2 Creighton Avenue
Title Plans - Existing - Sheet 2 of 2
Scale 1:100@A2

architecture | ralph kanfer
Tel: +44 07796 998 171