Do not scale off this drawing - All areas and dimensions are approximate and subject to site survey
© copyright of tasou associates

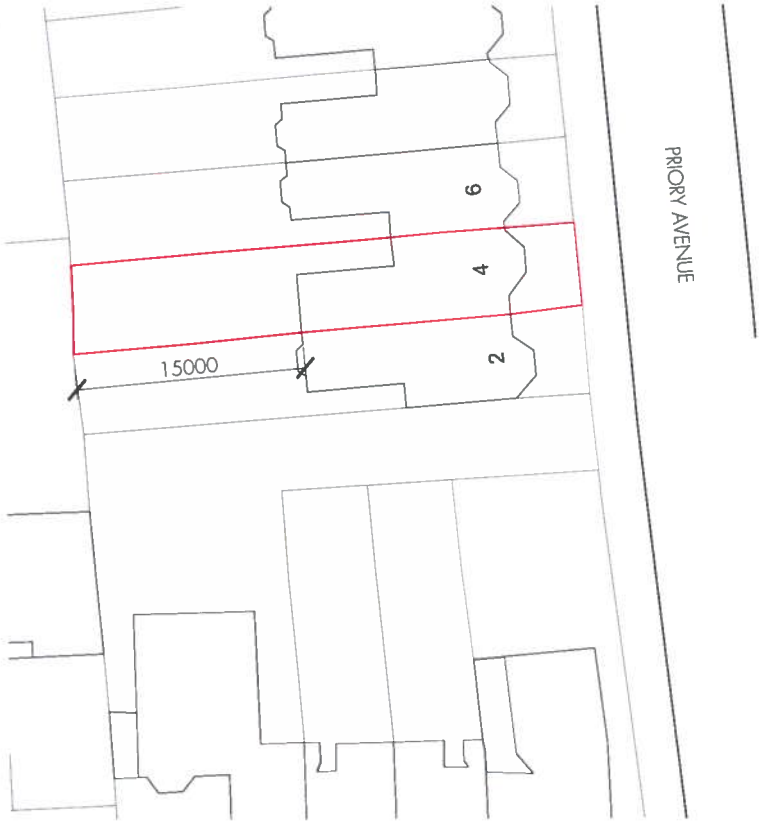

SITE PLAN - 1:500

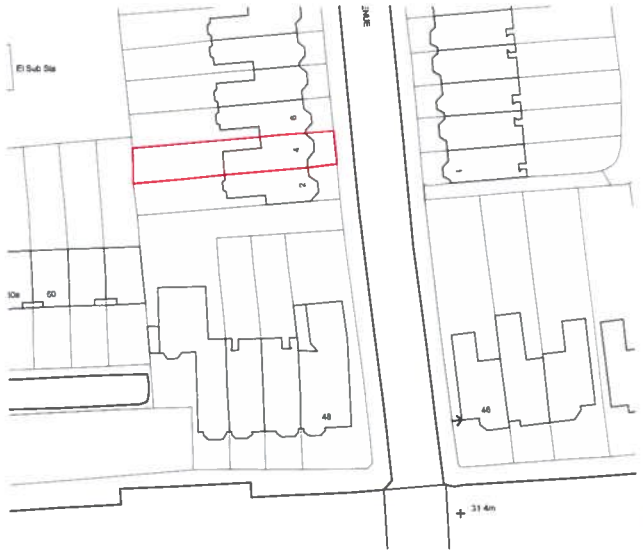

LOCATION PLAN - 1:1250

50 40 30 20 10 0 50m

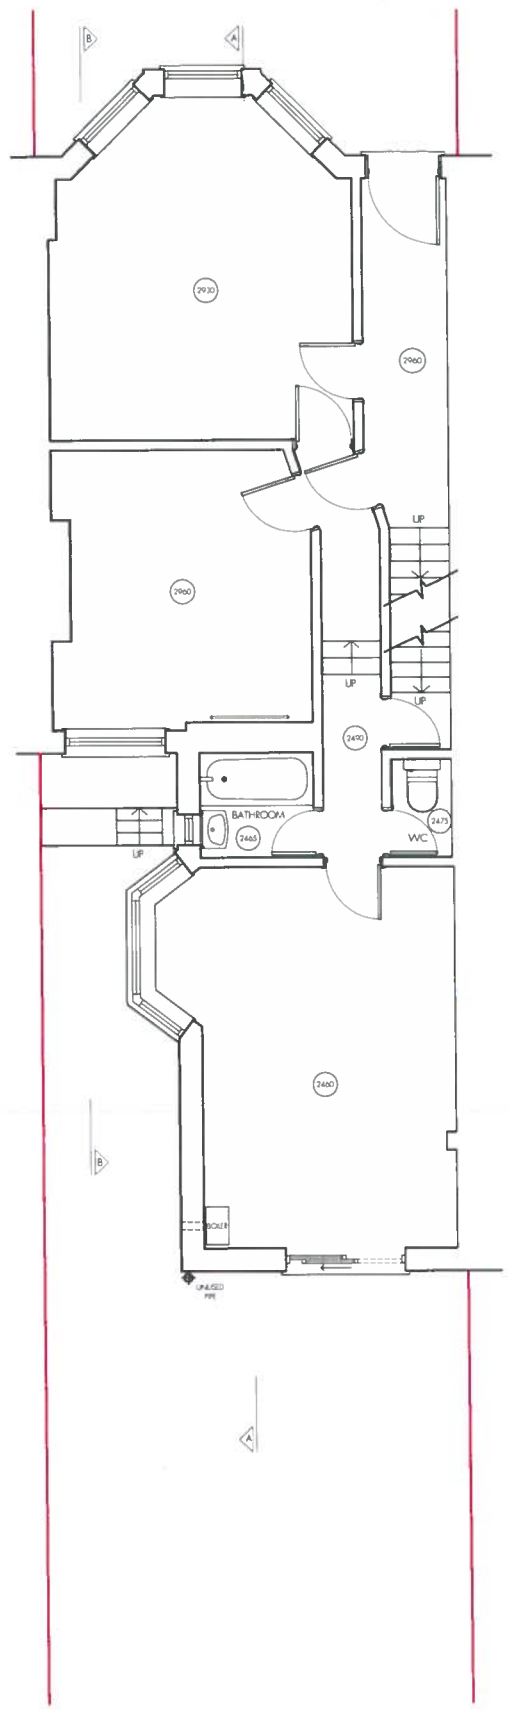

GROUND FLOOR PLAN - 1:100

5 4 3 2 1 0 5m

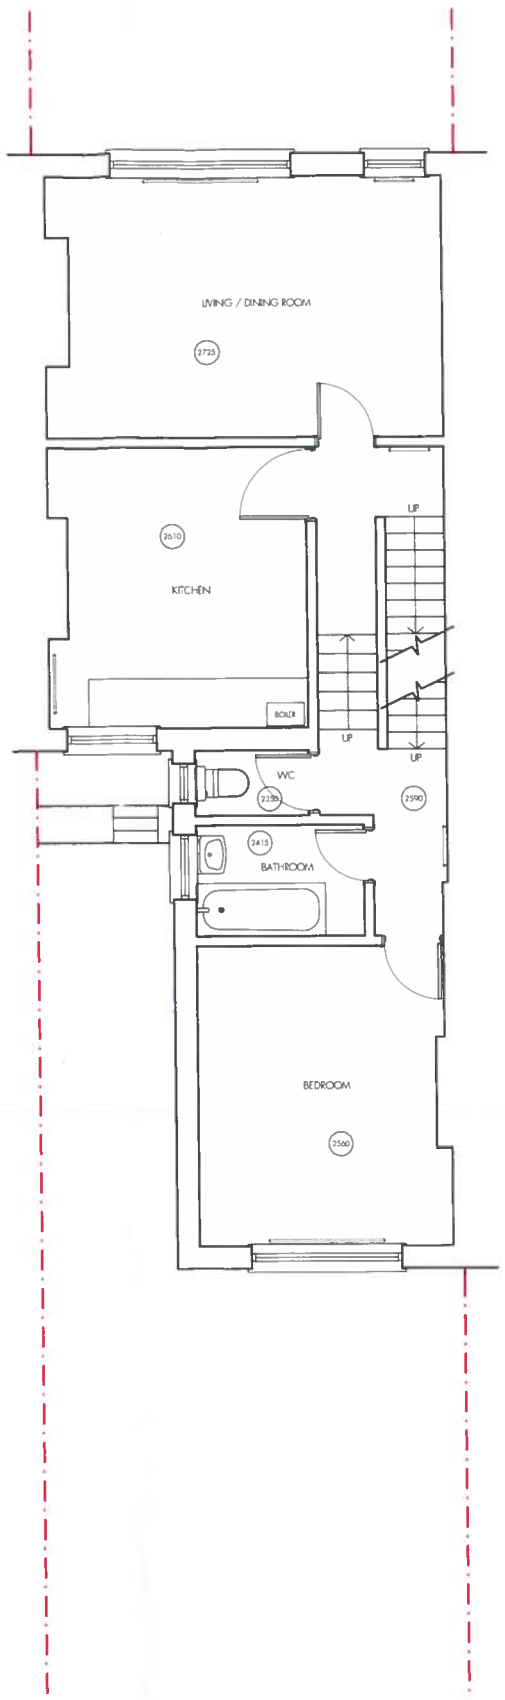

FIRST FLOOR PLAN - 1:100

tasou associates architects + structural engineers

4 Amwell Street, London EC1R 1UQ T 020 7713 7070 F 020 7713 7071 E tasou@tasou.co.uk

project	4 Priory Avenue, London, N8 7RN
drwg title	Existing Plans
job no	1547
drwg no	EX.02
rev	
date	December 2014
scale @ A3	1:100

Do not scale off this drawing - All areas and dimensions are approximate and subject to site survey
© copyright of tasou associates



SITE PLAN - 1:500

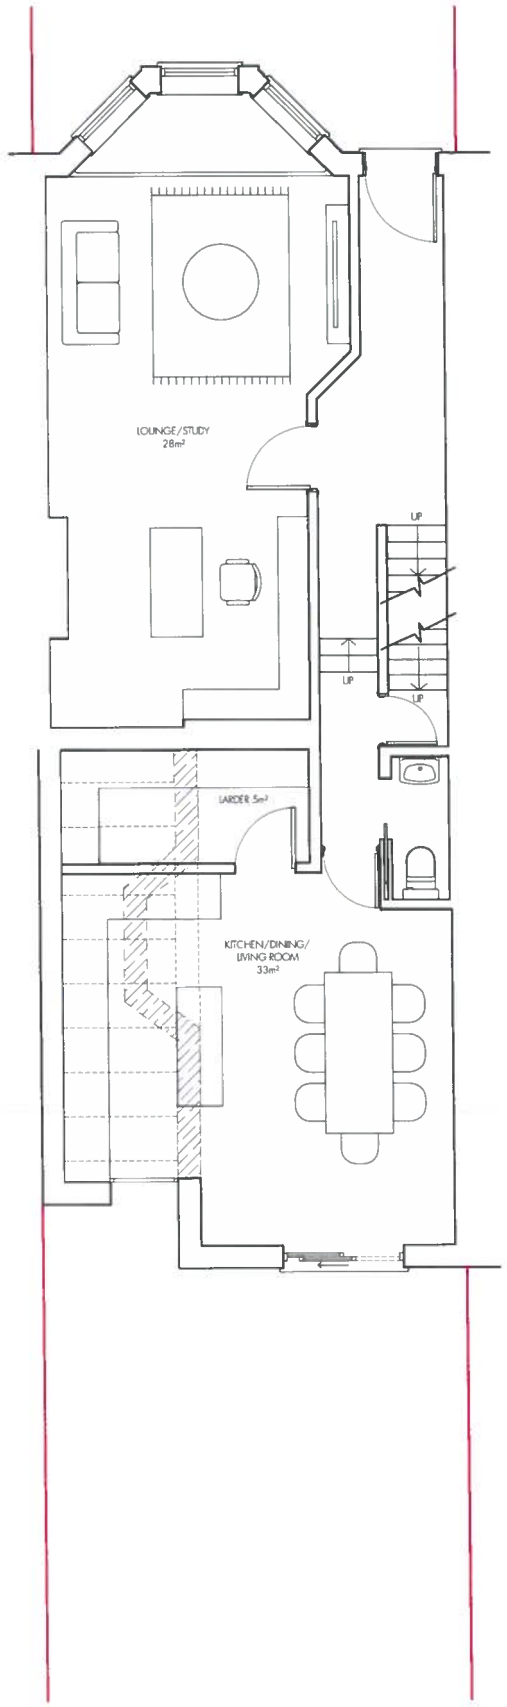

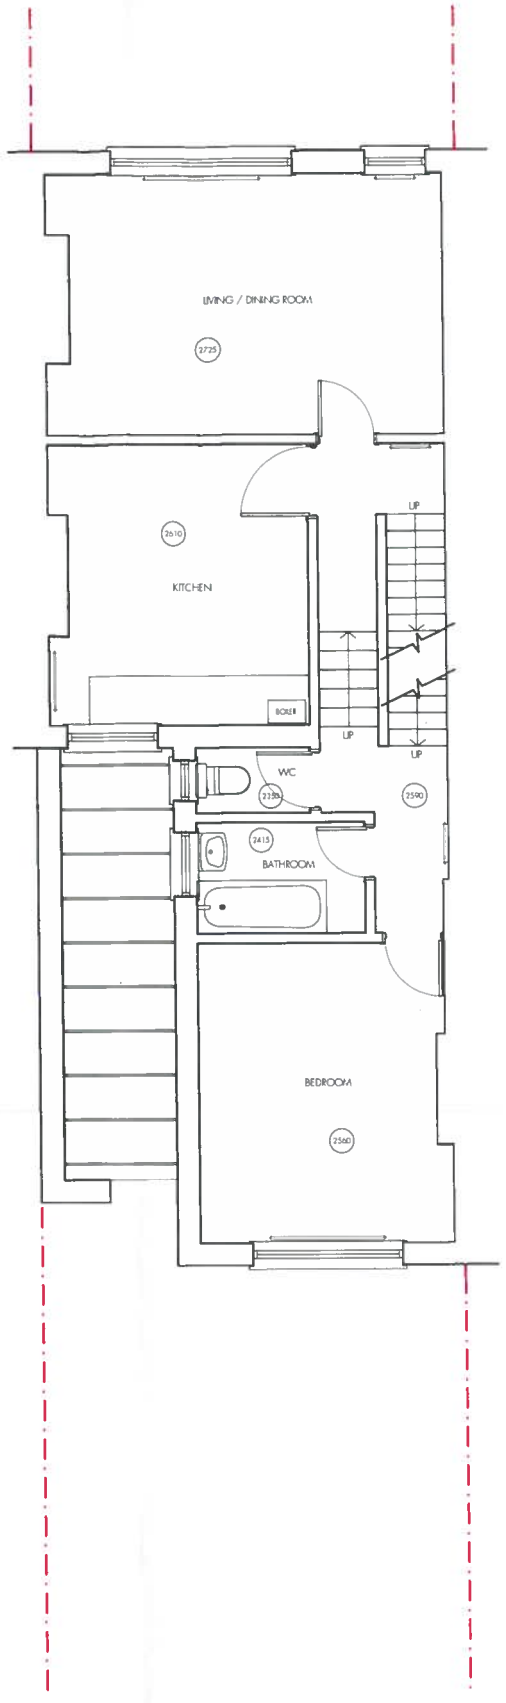

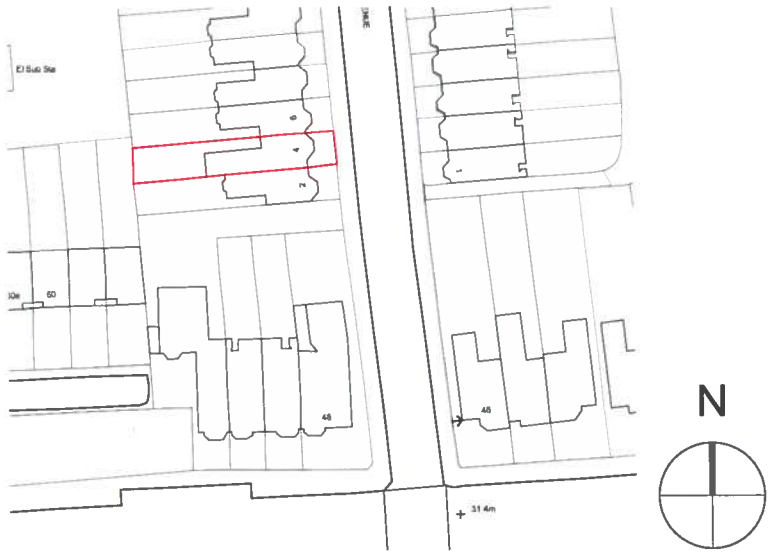

N

LOCATION PLAN - 1:1250

50 40 30 20 10 0 50m

GROUND FLOOR PLAN - 1:100

5 4 3 2 1 0 5m

FIRST FLOOR PLAN - 1:100

tasou associates
architects + structural engineers
4 Amwell Street, London. EC1R 1UQ T 020 7713 7070 F 020 7713 7071 E tasou@tasou.co.uk

project	4 Priory Avenue, London, N8 7RN
drwg title	Proposed Plans
job no	1547
drwg no	PP.15
rev.	
date	March 2015
scale @ A3	1:100

Do not scale off this drawing - All areas and dimensions are approximate and subject to site survey.
© copyright of tasou associates

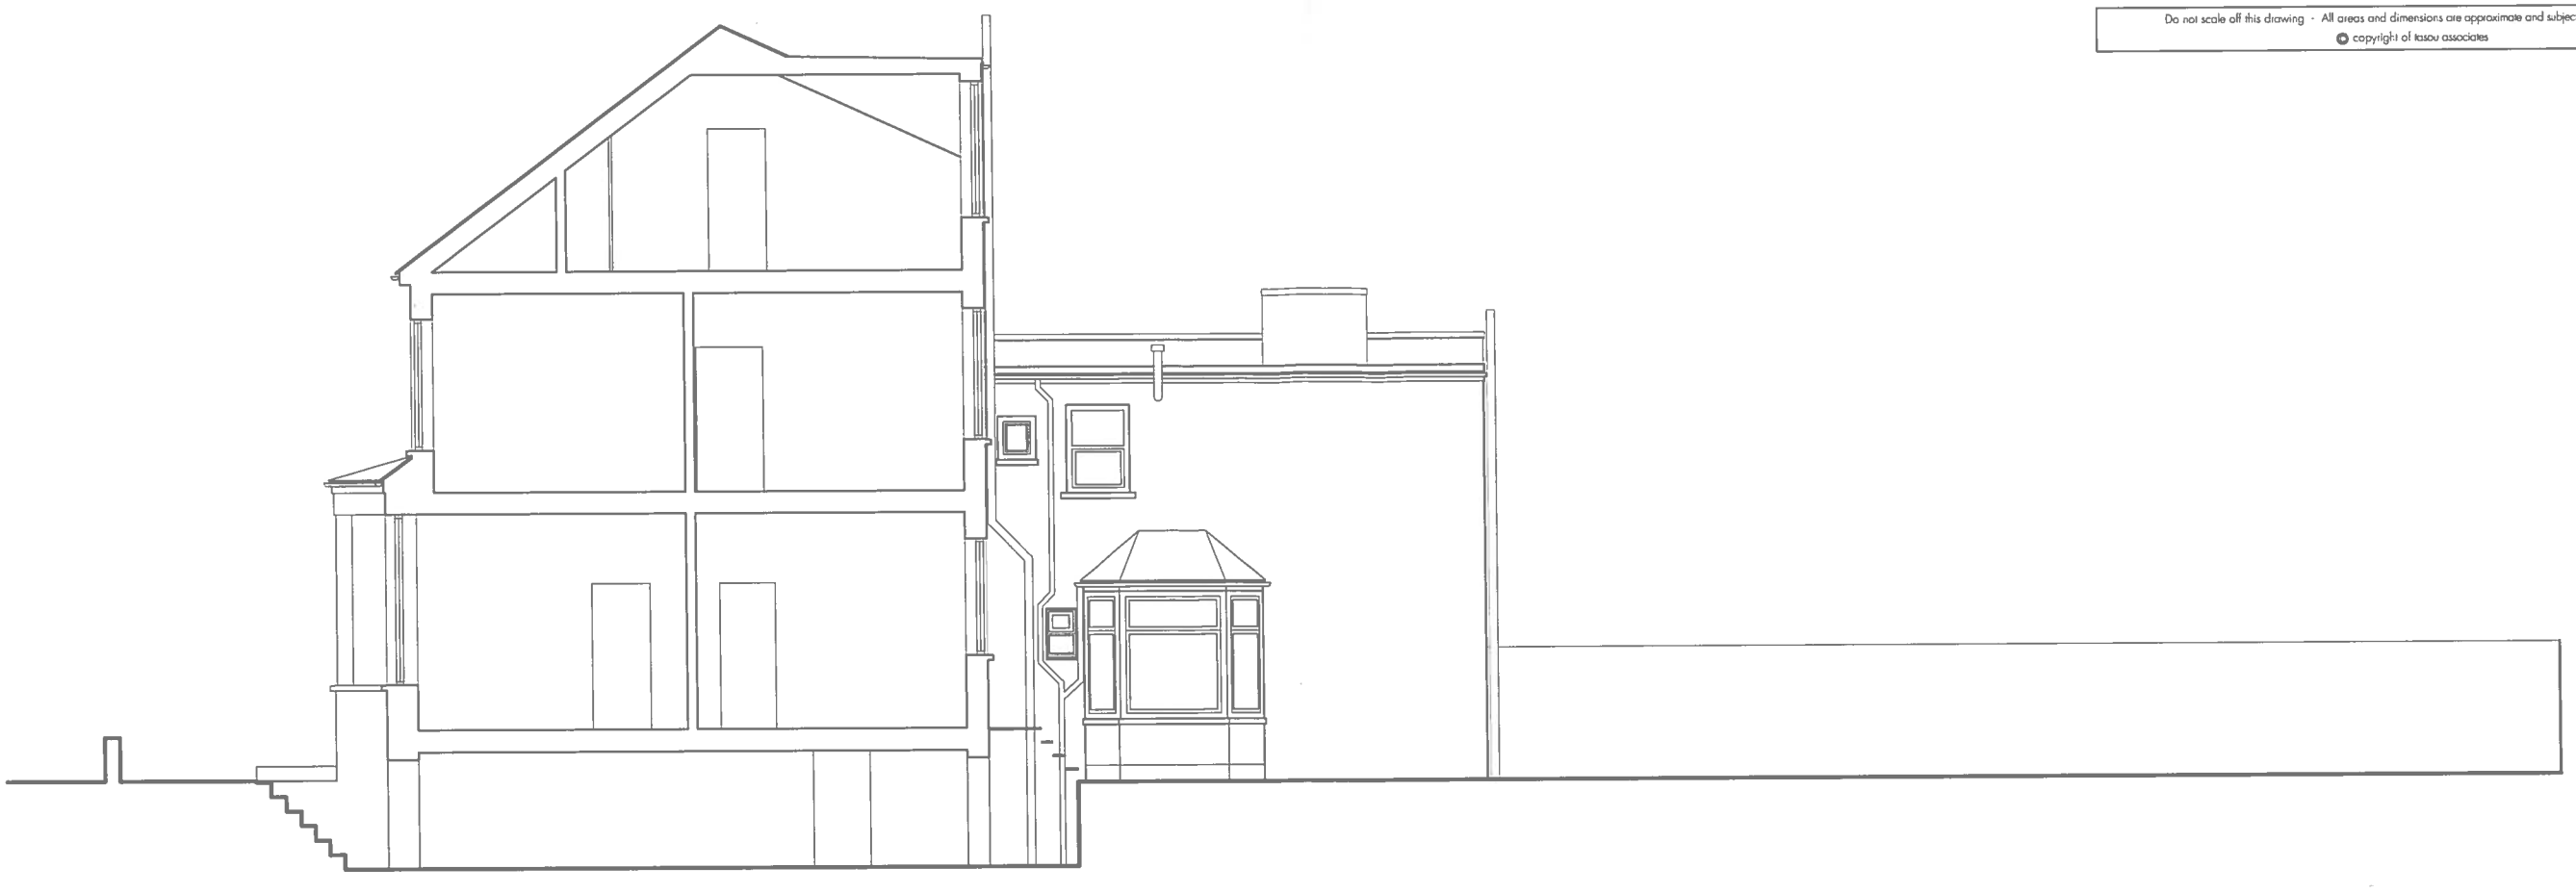

EXISTING SIDE ELEVATION - 1:100

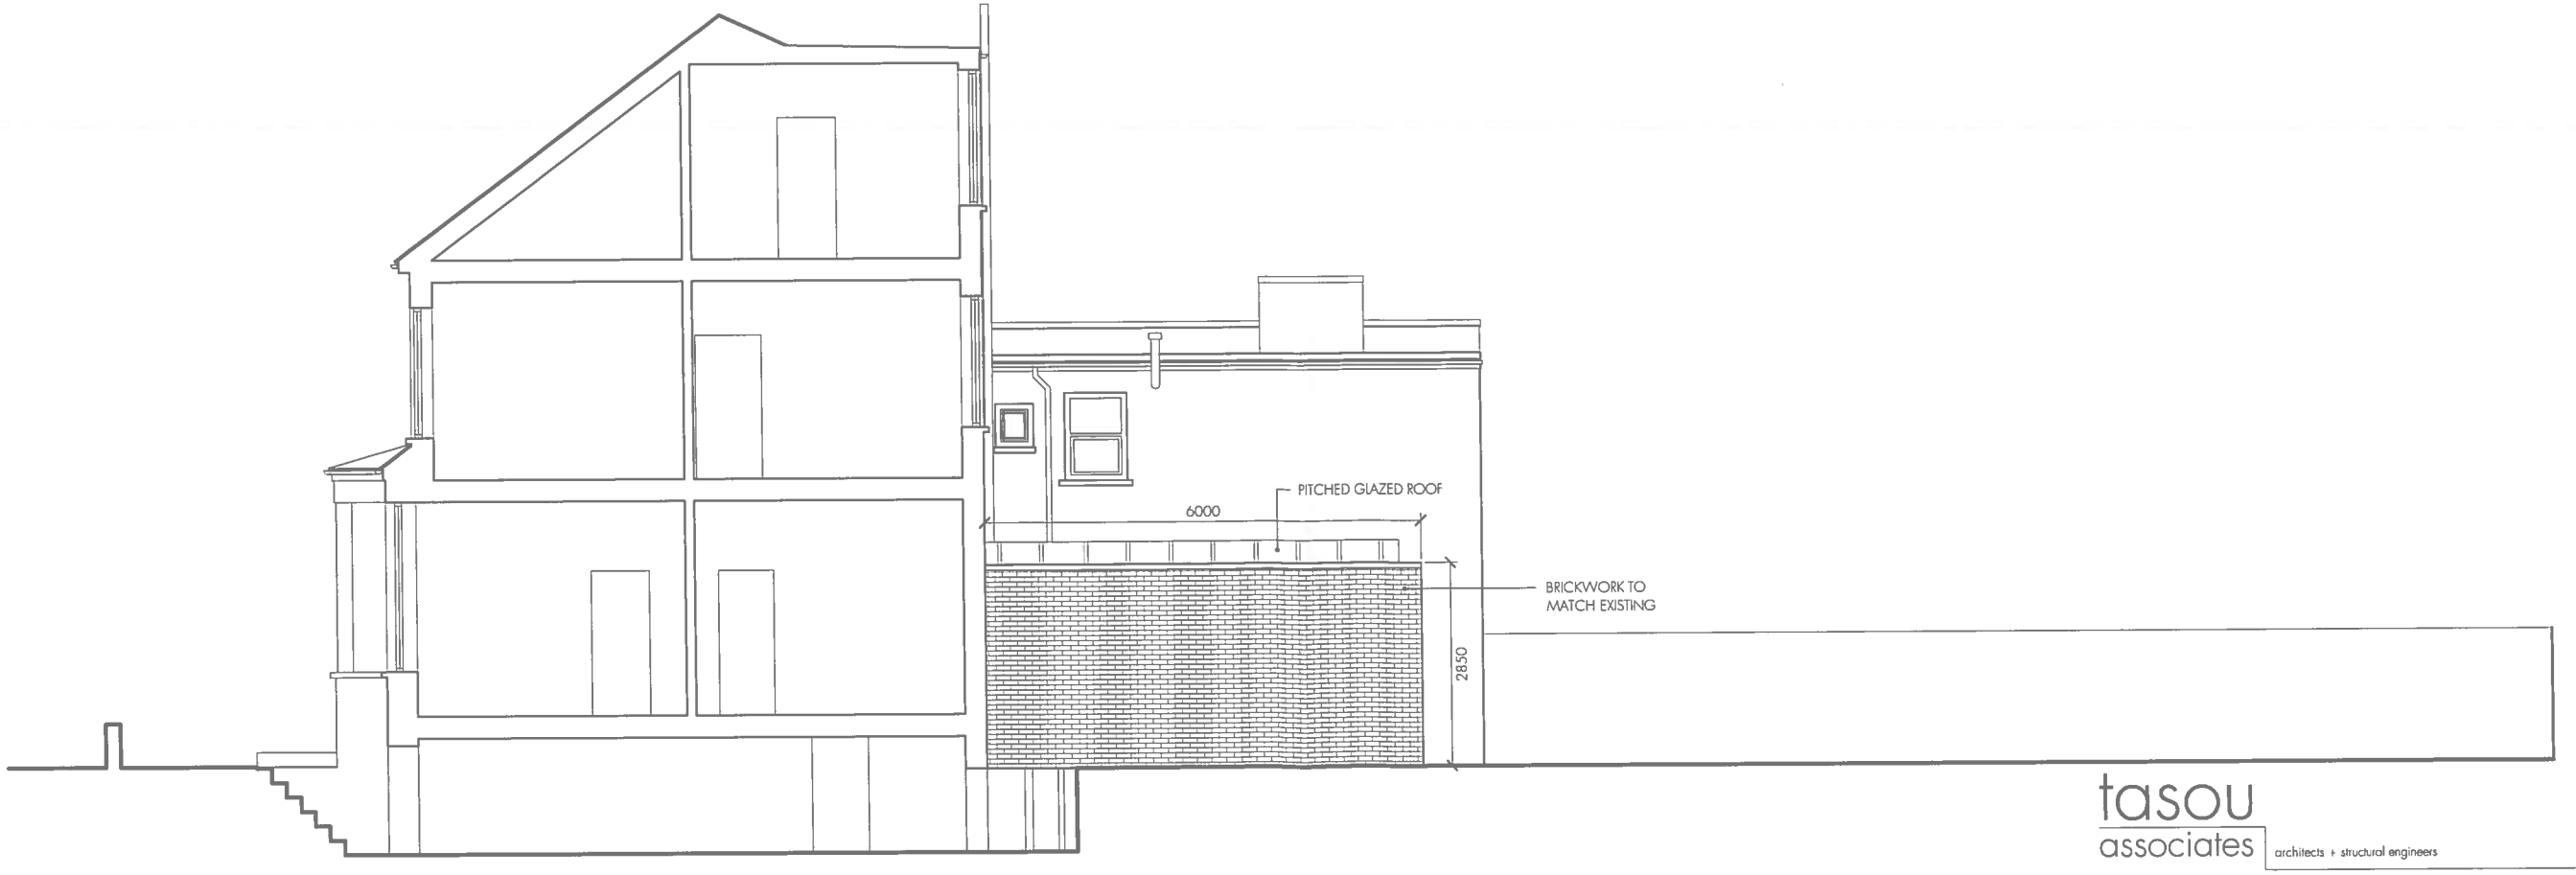

PROPOSED SIDE ELEVATION - 1:100

tasou
associates
architects + structural engineers
4 Amwell Street, London EC1R 1UQ T 020 7713 7070 F 020 7713 7071 E tasou@tasou.co.uk

project	4 Priory Avenue, London, N8 7RN
drwg title	Existing and Proposed Side Elevation
job no	1547
drwg no.	PP.16
rev.	
date	December 2014
scale @ A3	1:100

Do not scale off this drawing · All areas and dimensions are approximate and subject to site survey
© copyright of tasou associates



EXISTING REAR ELEVATION - 1:50



PROPOSED REAR ELEVATION - 1:50

tasou associates
architects + structural engineers
4 Amwell Street, London, EC1R 1UQ T 020 7713 7070 F 020 7713 7071 E tasou@tasou.co.uk

project	4 Priory Avenue, London, N8 7RN
drwg title	Existing and Proposed Rear Elevation
job no.	1547
drwg no	PP.17
rev	
date	December 2014
scale @ A3	1:50