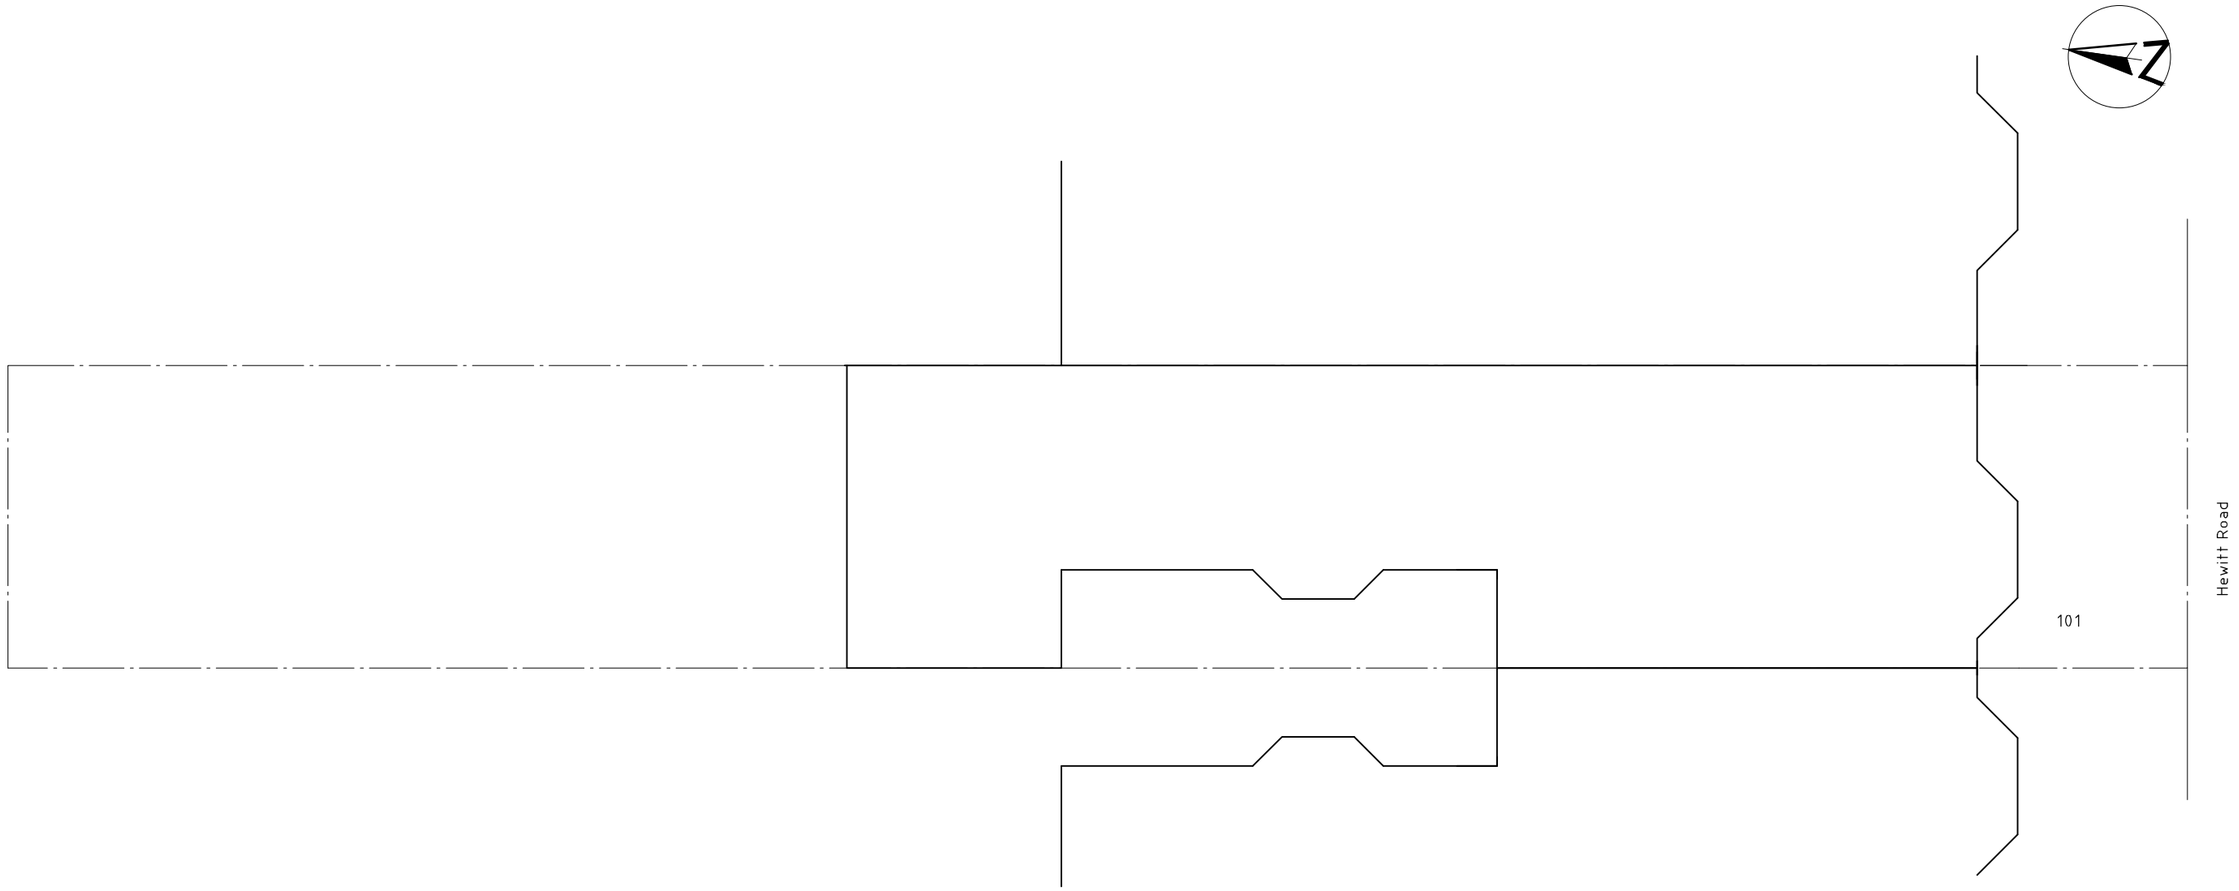


0.5

3 2 1 0 1

Scale Bar

Plan Design UK
Architectural Planning & structural Design
25 Falmouth Avenue, London E4 9QN-Tel: 07971223780

Project:

101 Hewitt Road N8 0BP

Drawing Title:

Ground Floor Side Return Ext.
Block Plans

Scale: 1:100

Date: Apr-2015

Drawing No:

N-RE1287/2

Date: