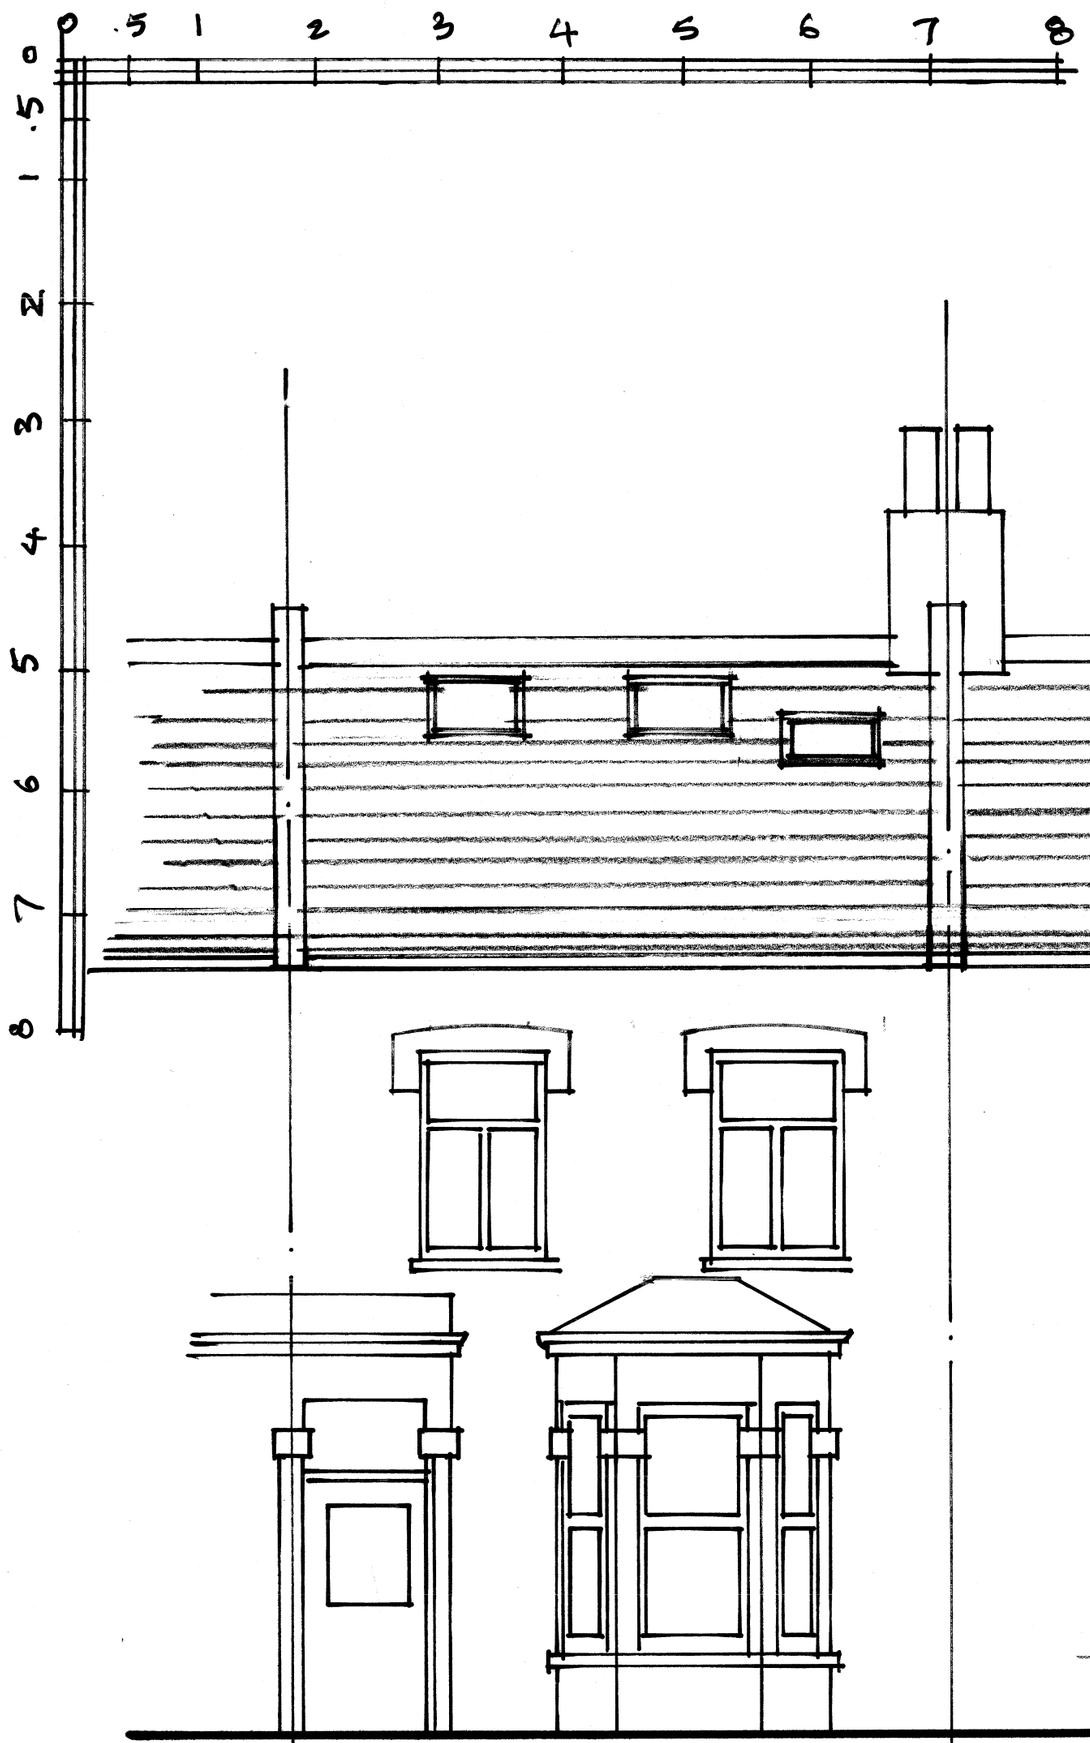

FRONT ELEVATION.

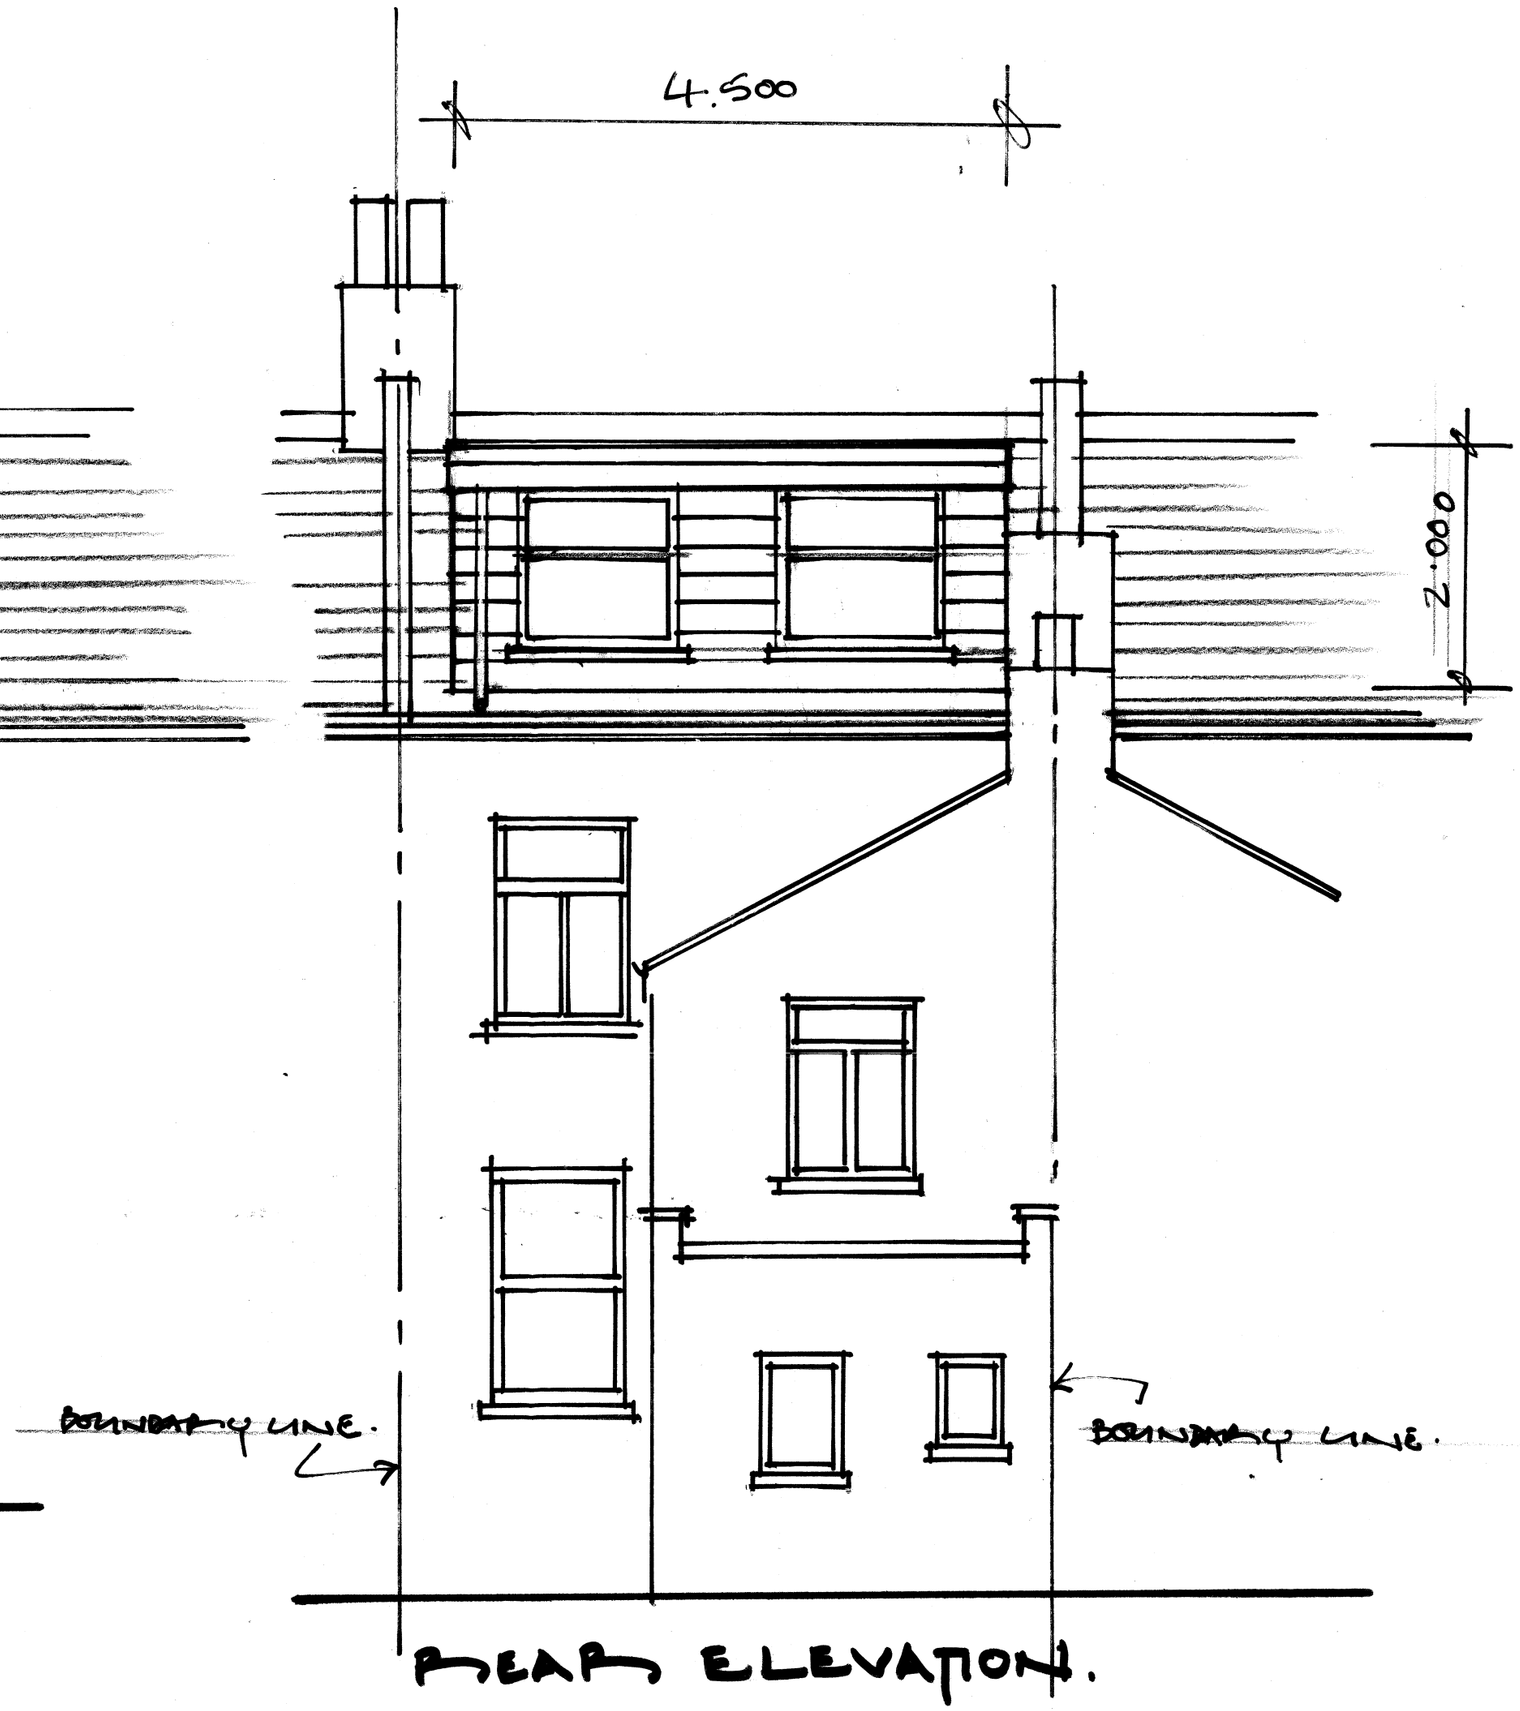

REAR ELEVATION.

NOTES:

FOR ALL RELEVANT NOTES TO THIS DRAWING SEE:
DWG. NO:
CBSD/NN/01.

REVISIONS:

A. HEIGHT OF DORMERS & WIDTH. SHOWN. 11.5.2015.

AGENT:

CRYSTAL BLUE SKY DESIGN
GINO DAURAT (DIPL.ARCH)
8 THE OLD DRIVE
WELWYN GARDEN CITY.
HERTS AL8 6TB
M: 07544 597633.

PROJECT:

HOUSE REMODELLING & ROOF CONVERSION. OF HMO.

TITLE:

REAR ELEVATION SHOWING DORMER PROPOSAL & VELUX WINDOWS.

ADDRESS:

28, ELSDEN ROAD.
TOTTENHAM.
LONDON N.17.

SCALE:

1:50.

DATE:

7/11/2014

DWG.NO.

CBSD/NN/06.