

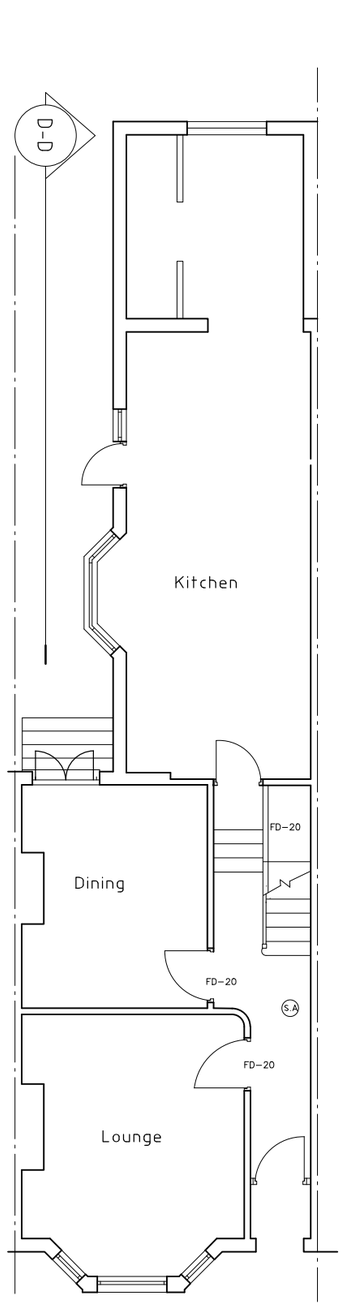


Existing Ground Floor Plan

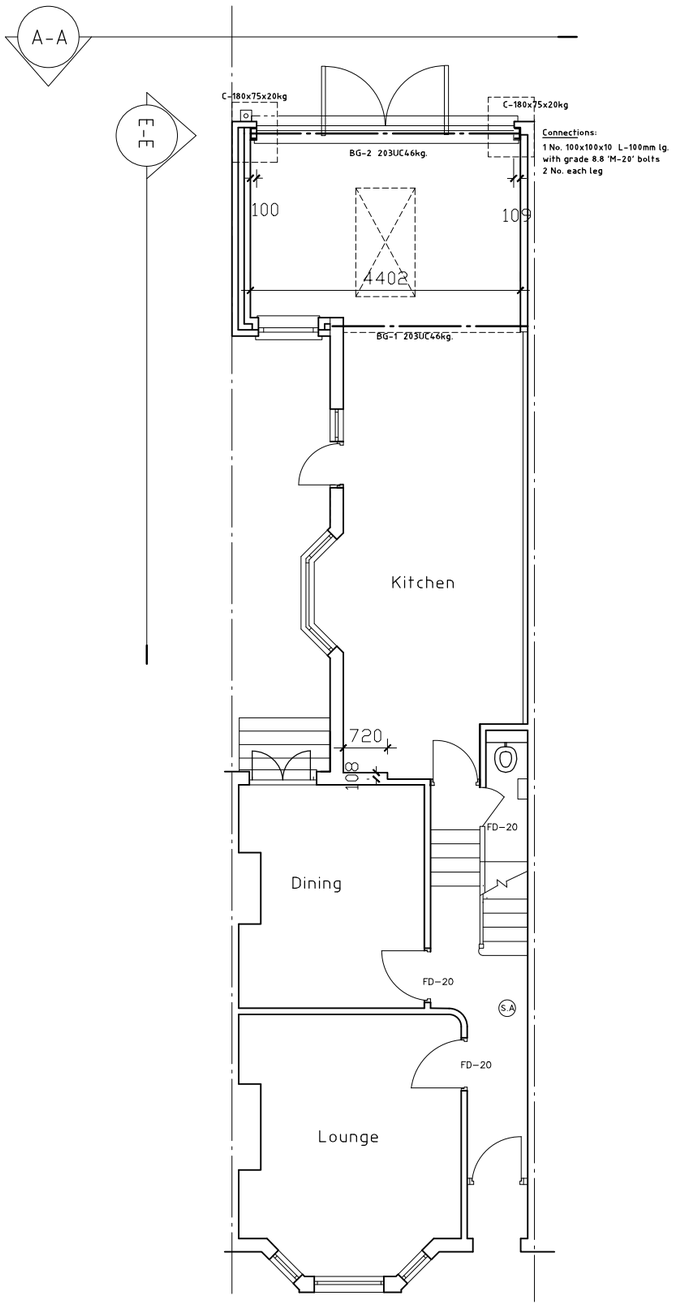

Proposed Ground Floor Plan

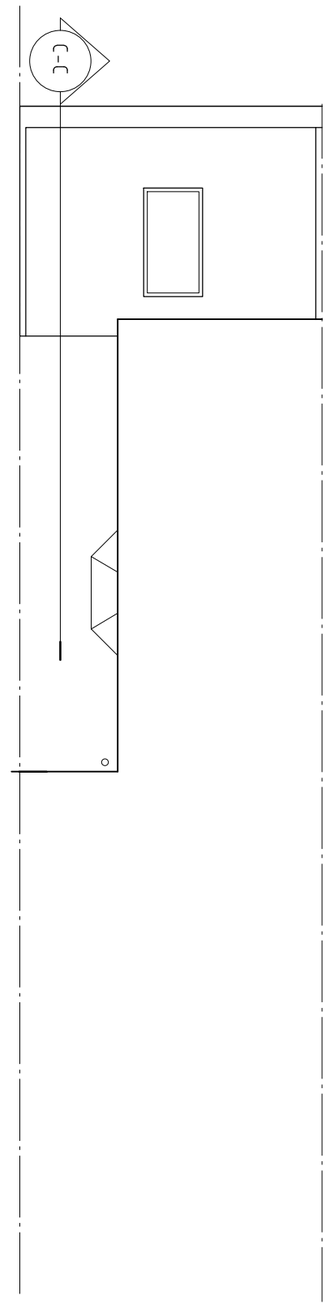

Proposed Roof Plan

Connections:
1 No. 100x100x10 L-100mm lg.
with grade 8.8 'M-20' bolts
2 No. each leg

0.5

3 2 1 0 1

Scale Bar

Plan Design UK
Architectural Planning & structural Design
25 Falmouth Avenue, London E4 9QN-Tel: 07971223780

Project:
101 Hewitt Road N8 0BP

Drawing Title:
Ground Floor Side Return Ext. Plans

Scale: 1:100

Date: Apr-2015

Drawing No:
N-RE1287

Date: