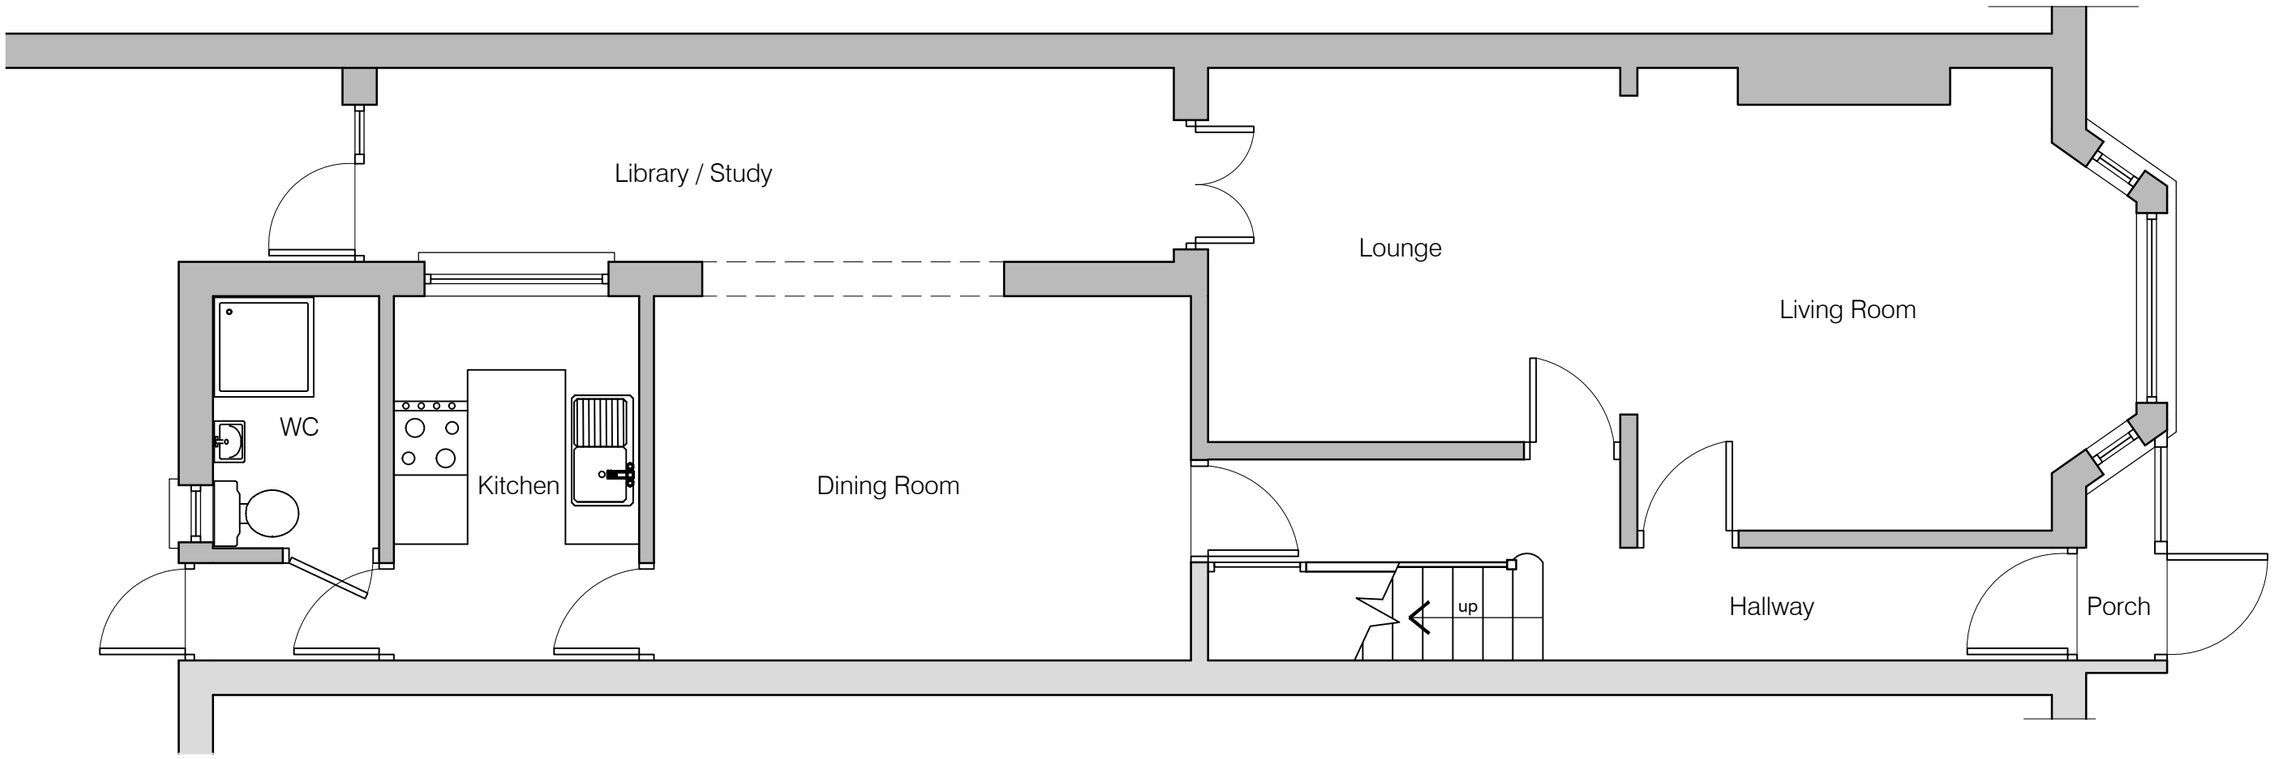

Existing Ground Floor Plan

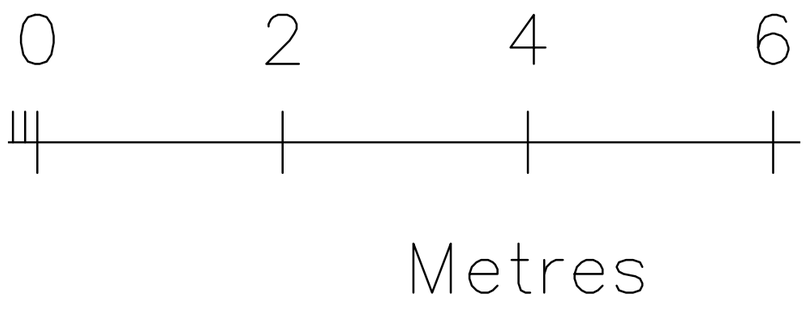

Title: Proposed rear Ground Floor extension & Attic conversion & renovations at No.2 Victoria Road, N22 7XB.	Drawn by: Paul Brown 133 Fordwych Road Cricklewood London NW2 3ND		
Client: Mr Damien Ryan	MOB: 07976 453 594		
Drawing Title: Existing Ground Floor Layout	Drawing No: PD-01	Date: Mar' 15	Scale: 1 : 50 @ A3