

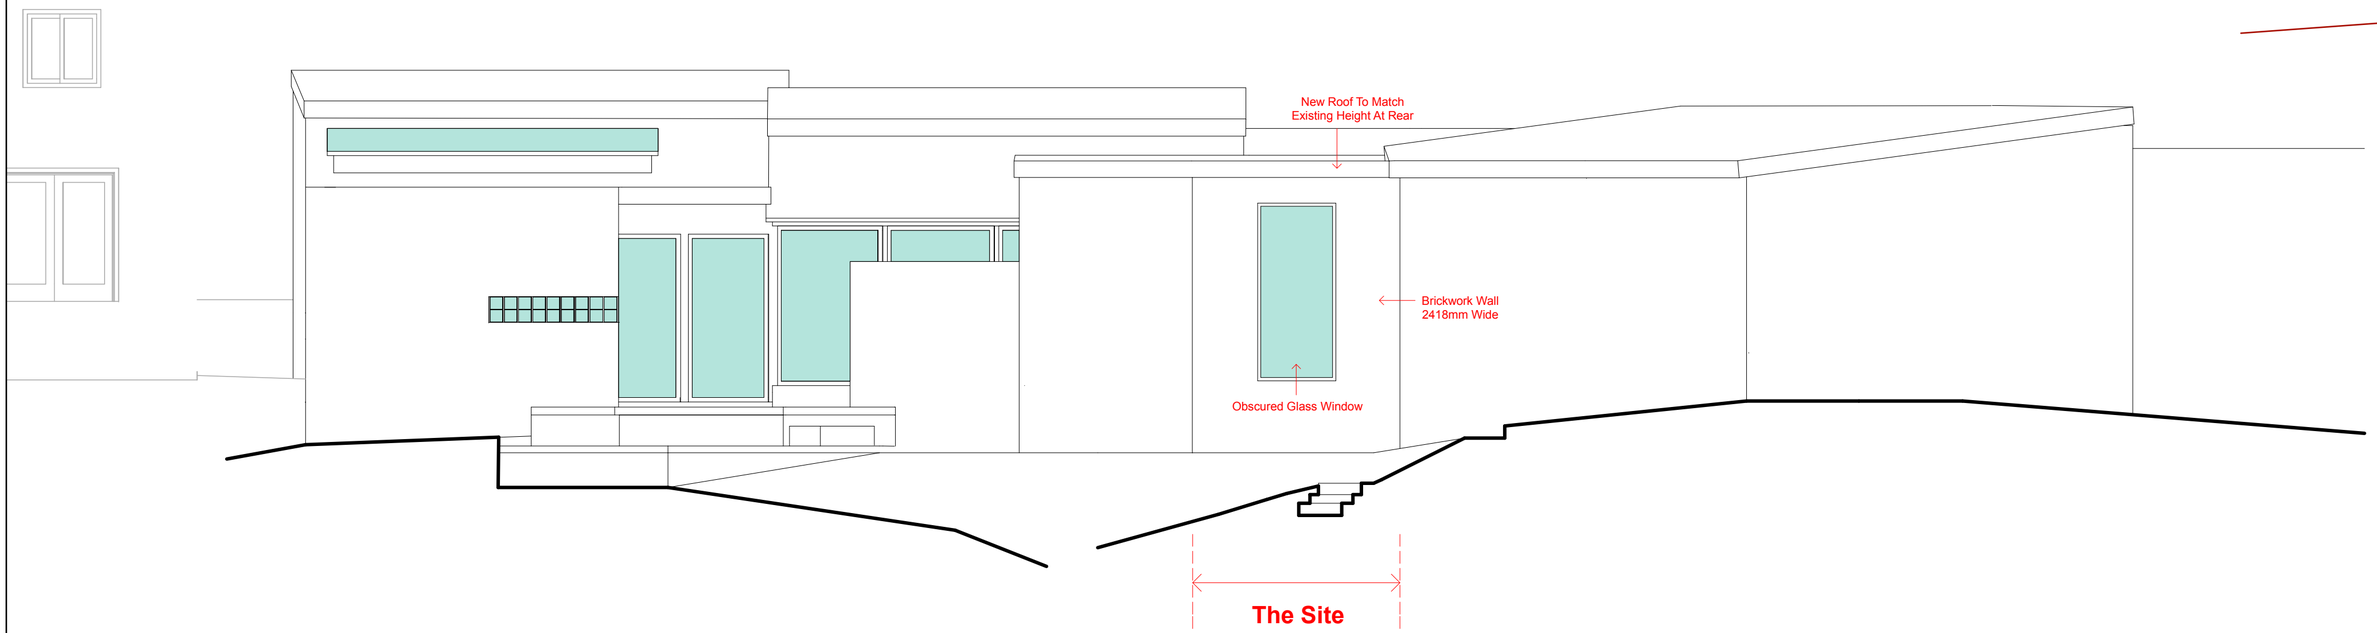

ARCHSPACE
221A Archway Road
London
N6 5BN

Project: ICON LOFT
1A CHOLMELEY PARK
LONDON
N6 5ET

Scale: 1:50 @ A2
Drawn: DG
Drawing: Nr.:03CHPR P 202
Date: 15 04 2015

REV A: 24 04 2015
Minor Amendments Including
Location Of Extension and
Dimensions

0 5m

PROPOSED REAR ELEVATION