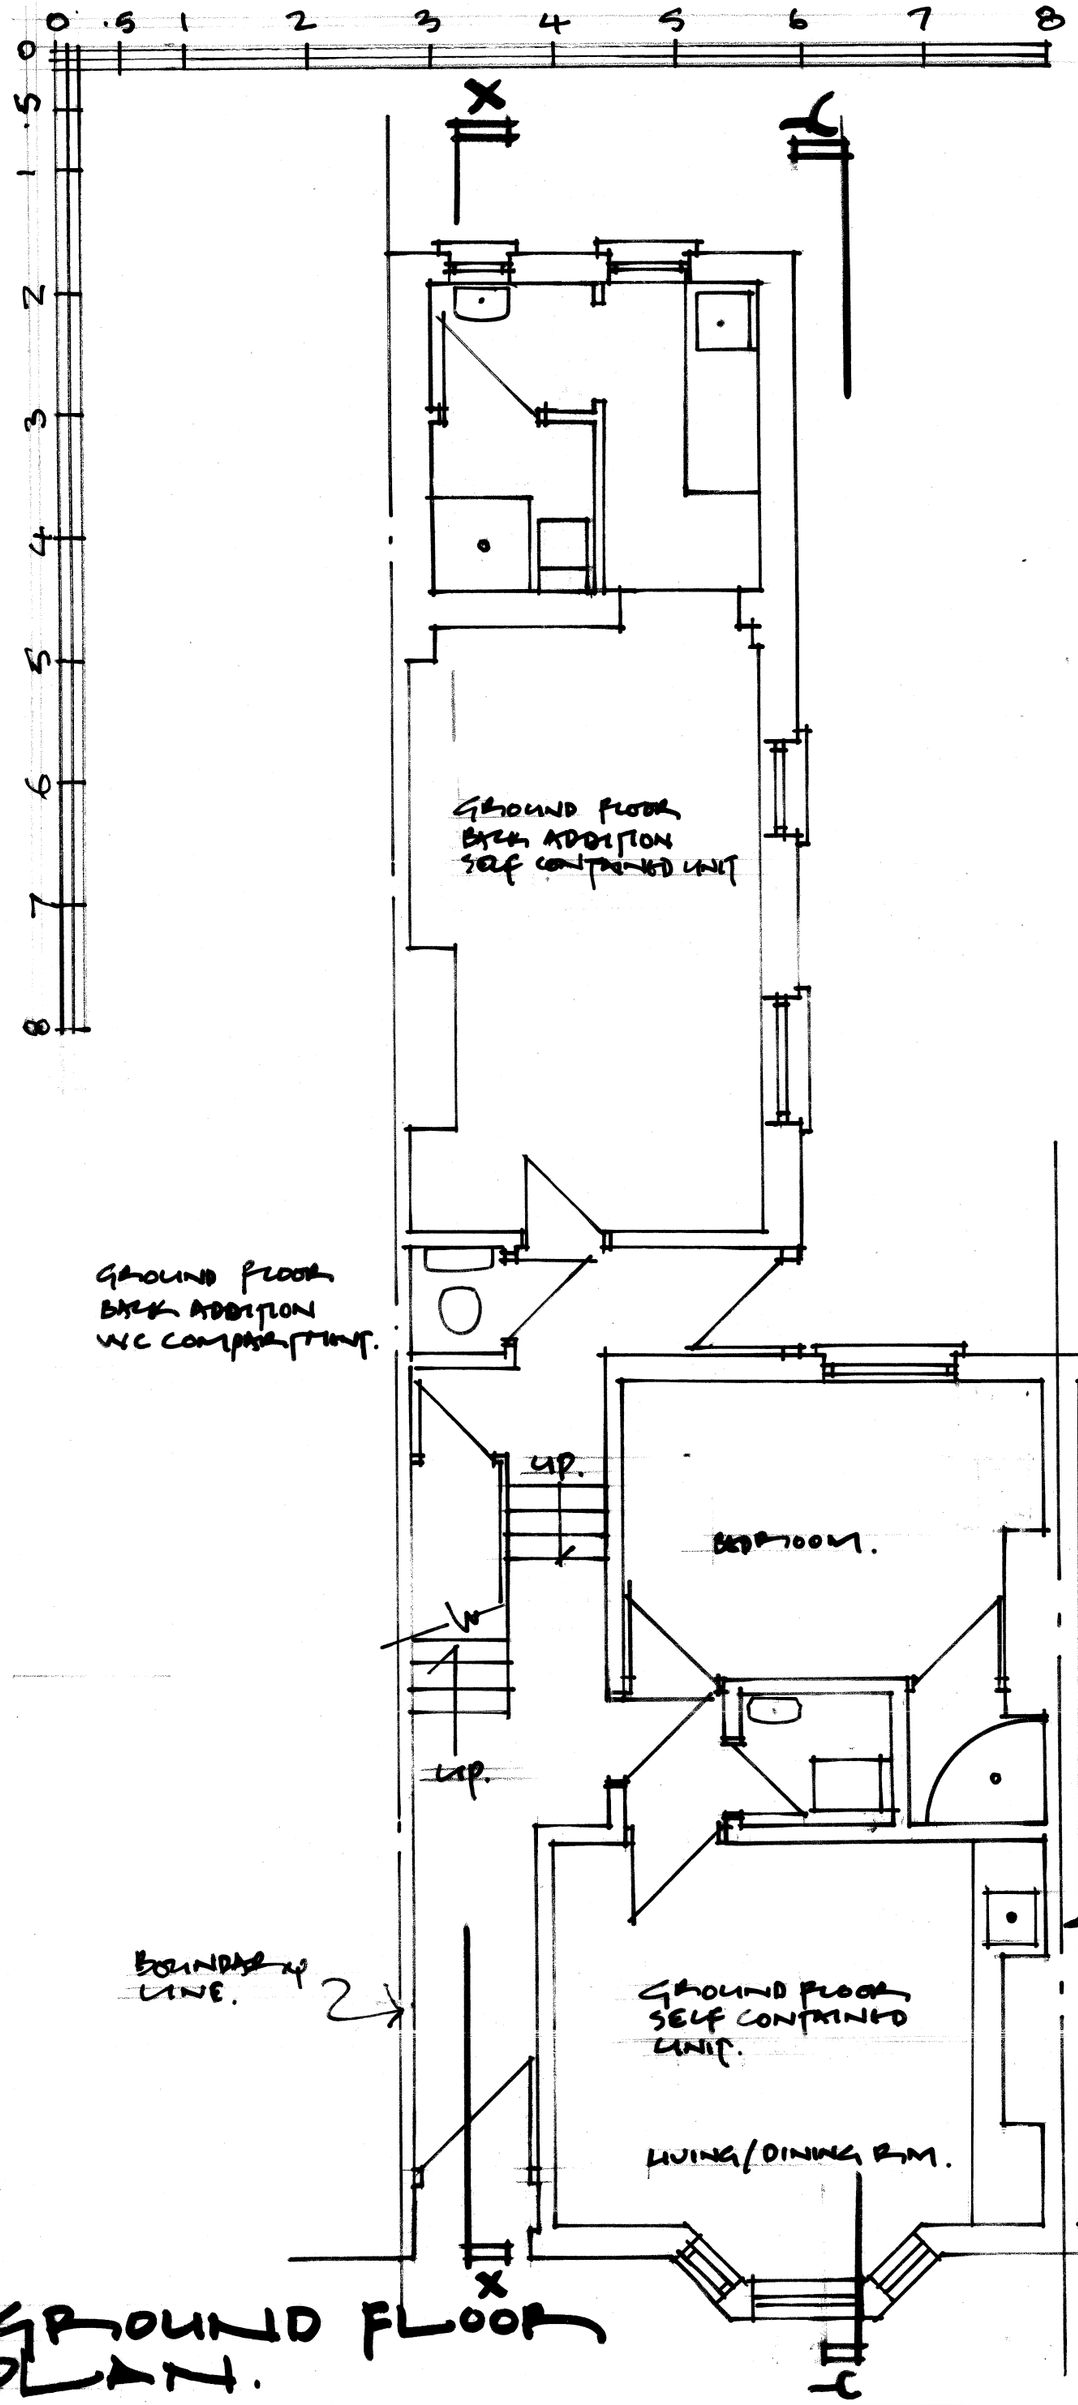

GROUND FLOOR PLAN.

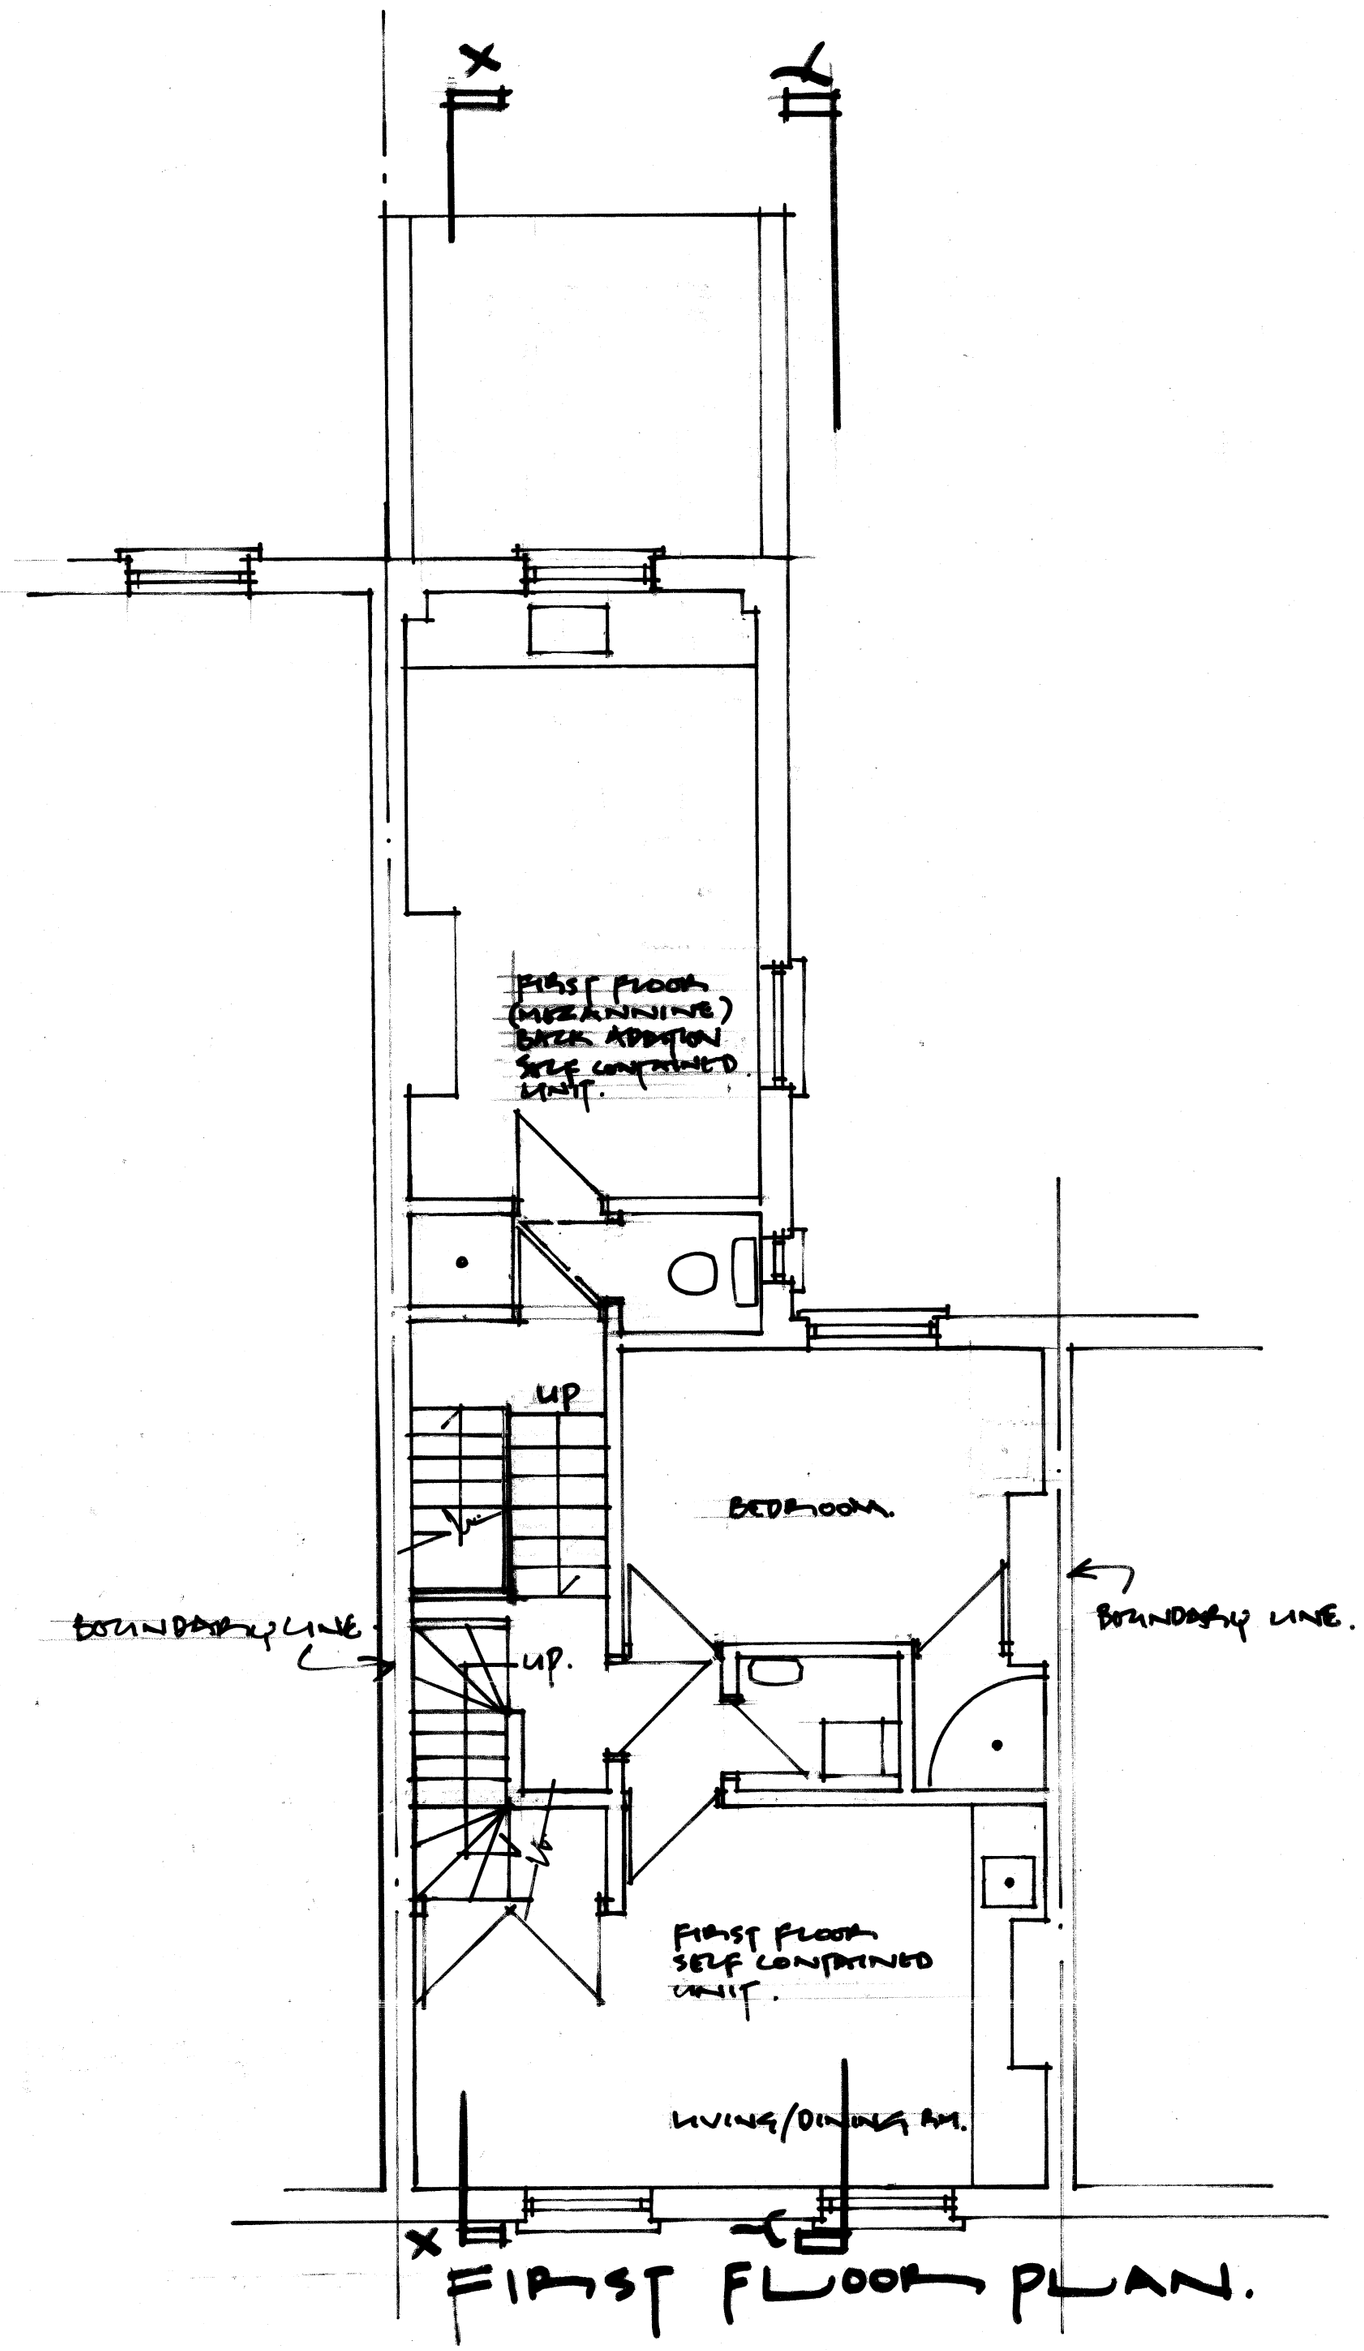

FIRST FLOOR PLAN.

NOTES:

FOR ALL RELEVANT NOTES TO THIS DRAWING SEE:
DWG. NO.
CBSD/NN/01.

AGENT:

CRYSTAL BLUE SKY DESIGN
GINO DAURAT (DIPL. ARCH).
8 THE OLD DRIVE
WELWYN GARDEN CITY.
HERTS AL8 6TB.
M: 07544 597633

PROJECT:

HOUSE REMODELLING & ROOF CONVERSION OF HMO.

TITLE:

PROPOSED INTERNAL REMODELLING.

ADDRESS:

88, ELSDEN ROAD
TOTTENHAM
LONDON N.17.

SCALE:

1:50

DATE:

7/11/2014.

DWG. NO.

CBSD/NN/04.