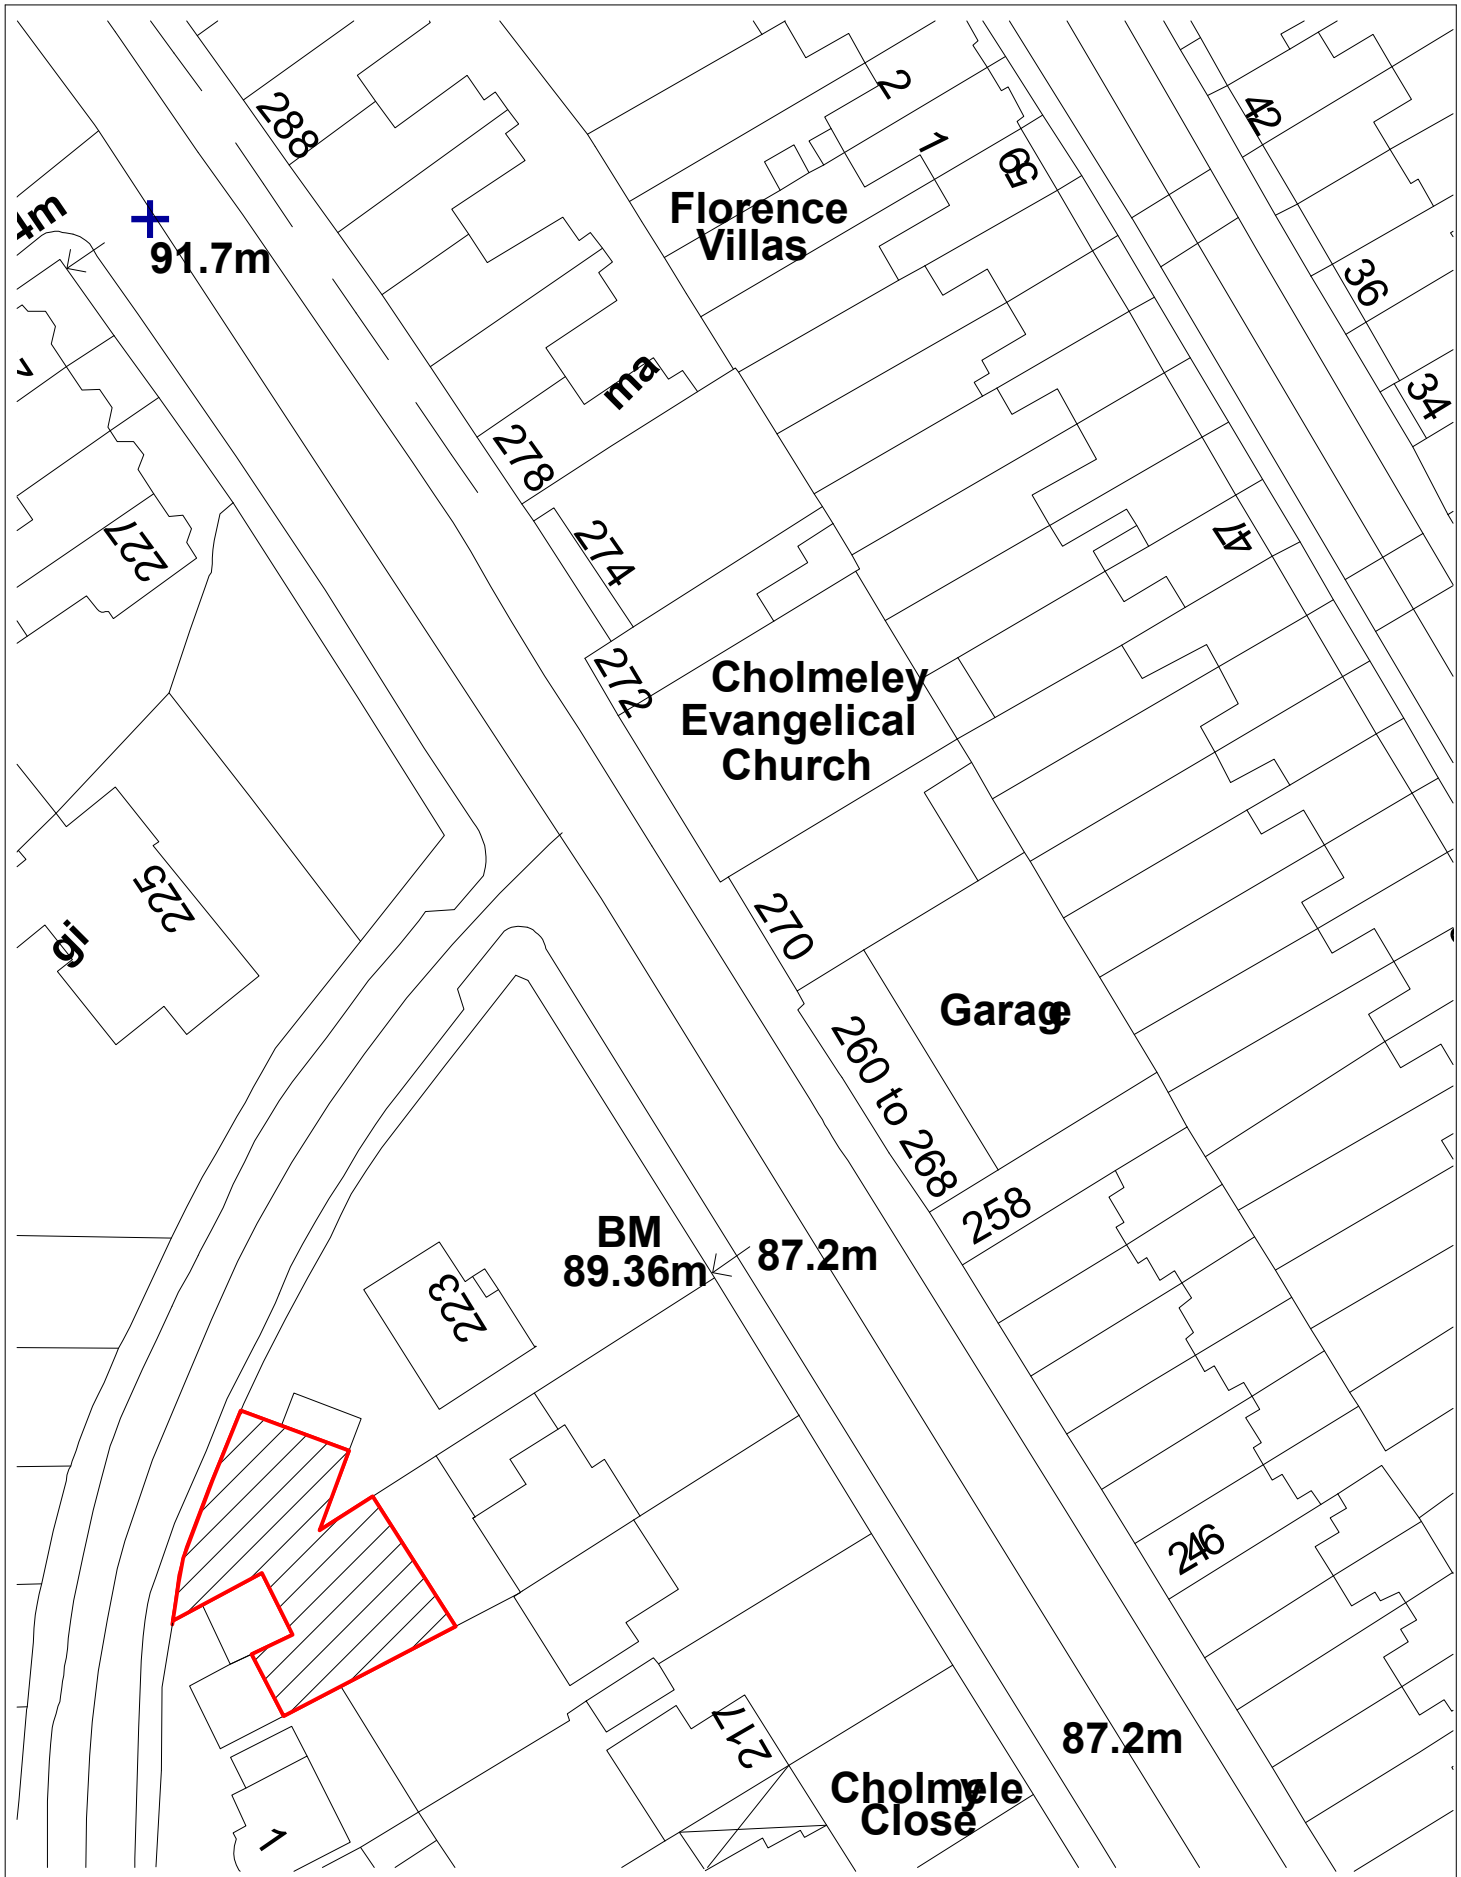

ARCHSPACE
221A Archway Road
London
N6 5BN

Project: ICON LOFT
1A CHOLMELEY PARK
LONDON
N6 5ET

Scale: 1:1250 @ A4
Drawn: DG
Drawing 03CHPR P 001
Date: 15 04 2015

LOCATION PLAN



ARCHSPACE
221A Archway Road
London
N6 5BN

Project: ICON LOFT
1A CHOLMELEY PARK
LONDON
N6 5ET

Scale: 1:50 @ A2
Drawn: DG
Drawing: Nr.:03CHPR P 002
Date: 15 04 2015

0 5m

EXISTING GROUND FLOOR PLAN

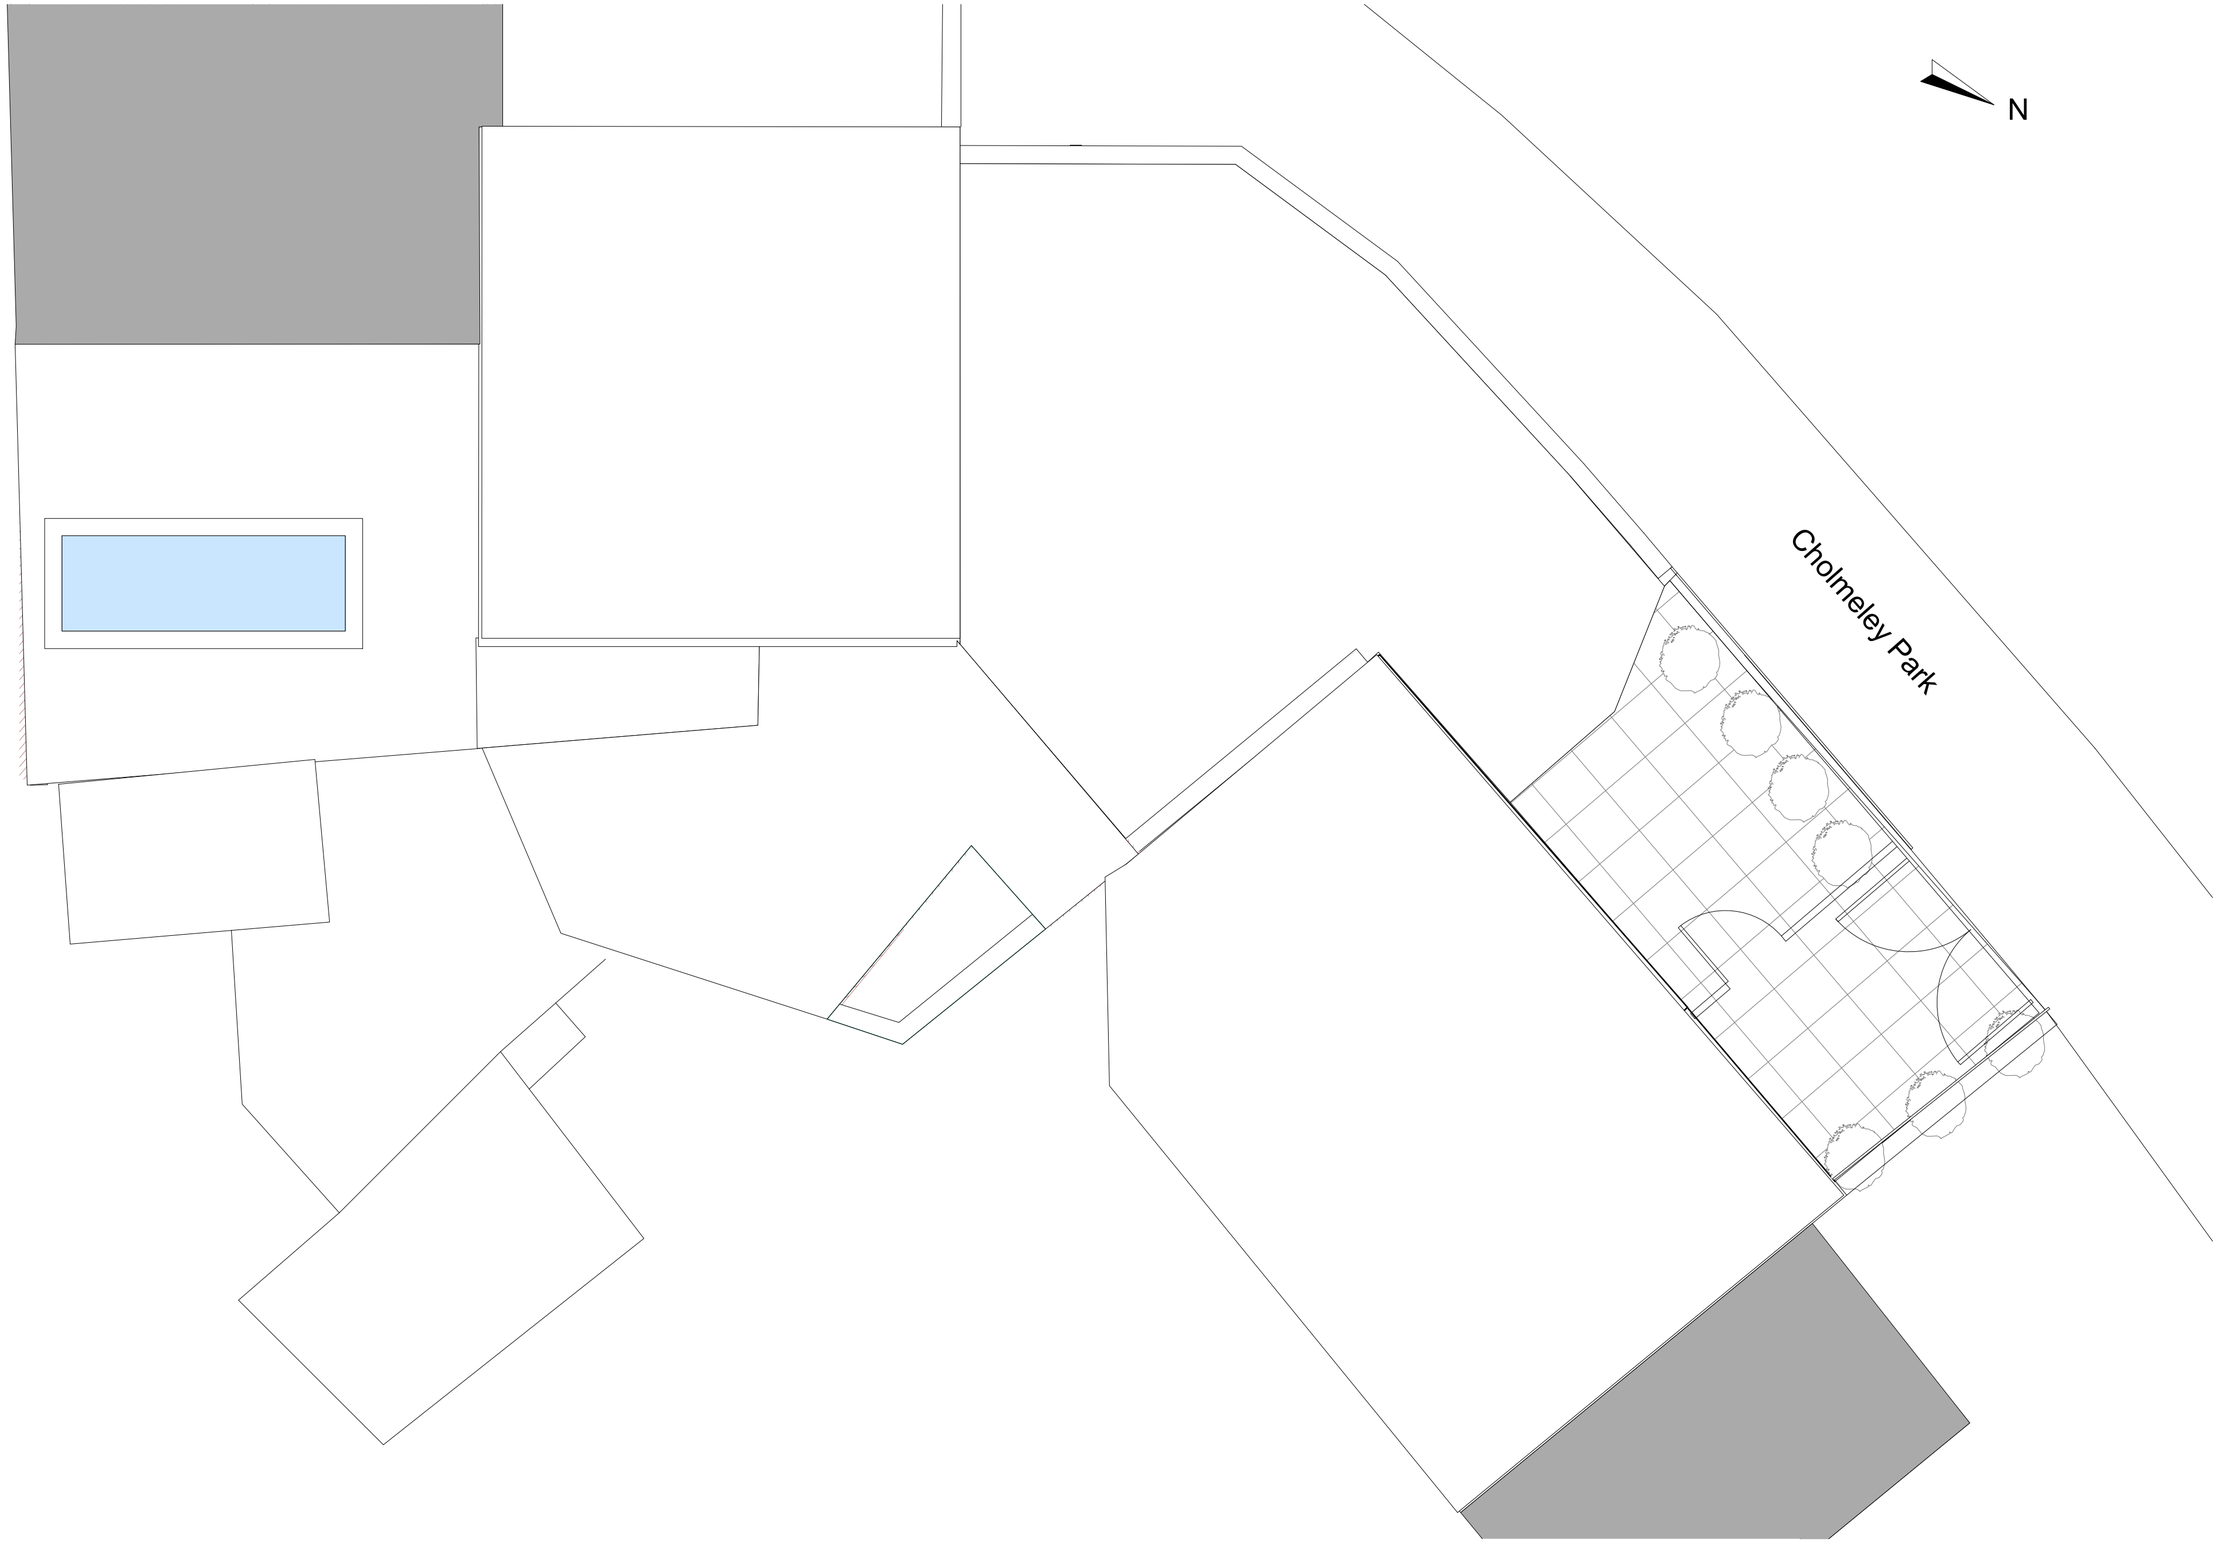

ARCHSPACE
221A Archway Road
London
N6 5BN

Project: ICON LOFT
1A CHOLMELEY PARK
LONDON
N6 5ET

Scale: 1:50 @ A2
Drawn: DG
Drawing: Nr.:03CHPR P 003
Date: 15 04 2015

0 5m

EXISTING ROOF PLAN



ARCHSPACE
221A Archway Road
London
N6 5BN

Project: ICON LOFT
1A CHOLMELEY PARK
LONDON
N6 5ET

Scale: 1:50 @ A2
Drawn: DG
Drawing: Nr.:03CHPR P 004
Date: 15 04 2015

0 5m

EXISTING STREET ELEVATION



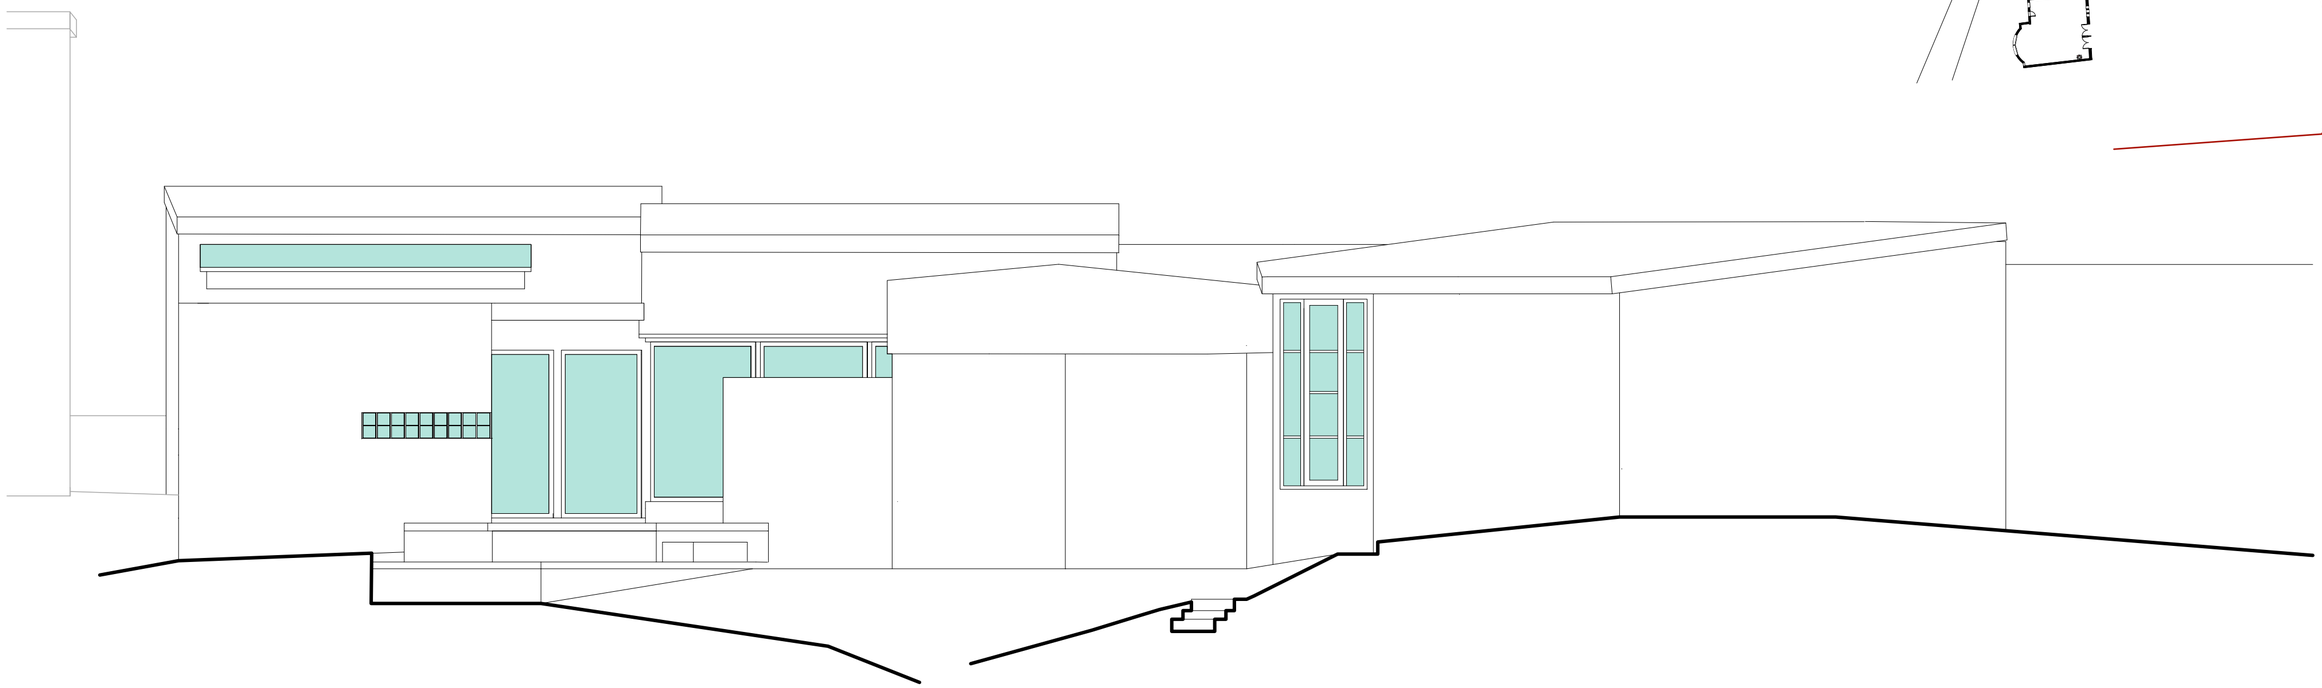

ARCHSPACE
221A Archway Road
London
N6 5BN

Project: ICON LOFT
1A CHOLMELEY PARK
LONDON
N6 5ET

Scale: 1:50 @ A2
Drawn: DG
Drawing: Nr.:03CHPR P 005
Date: 15 04 2015

0 5m

EXISTING REAR ELEVATION

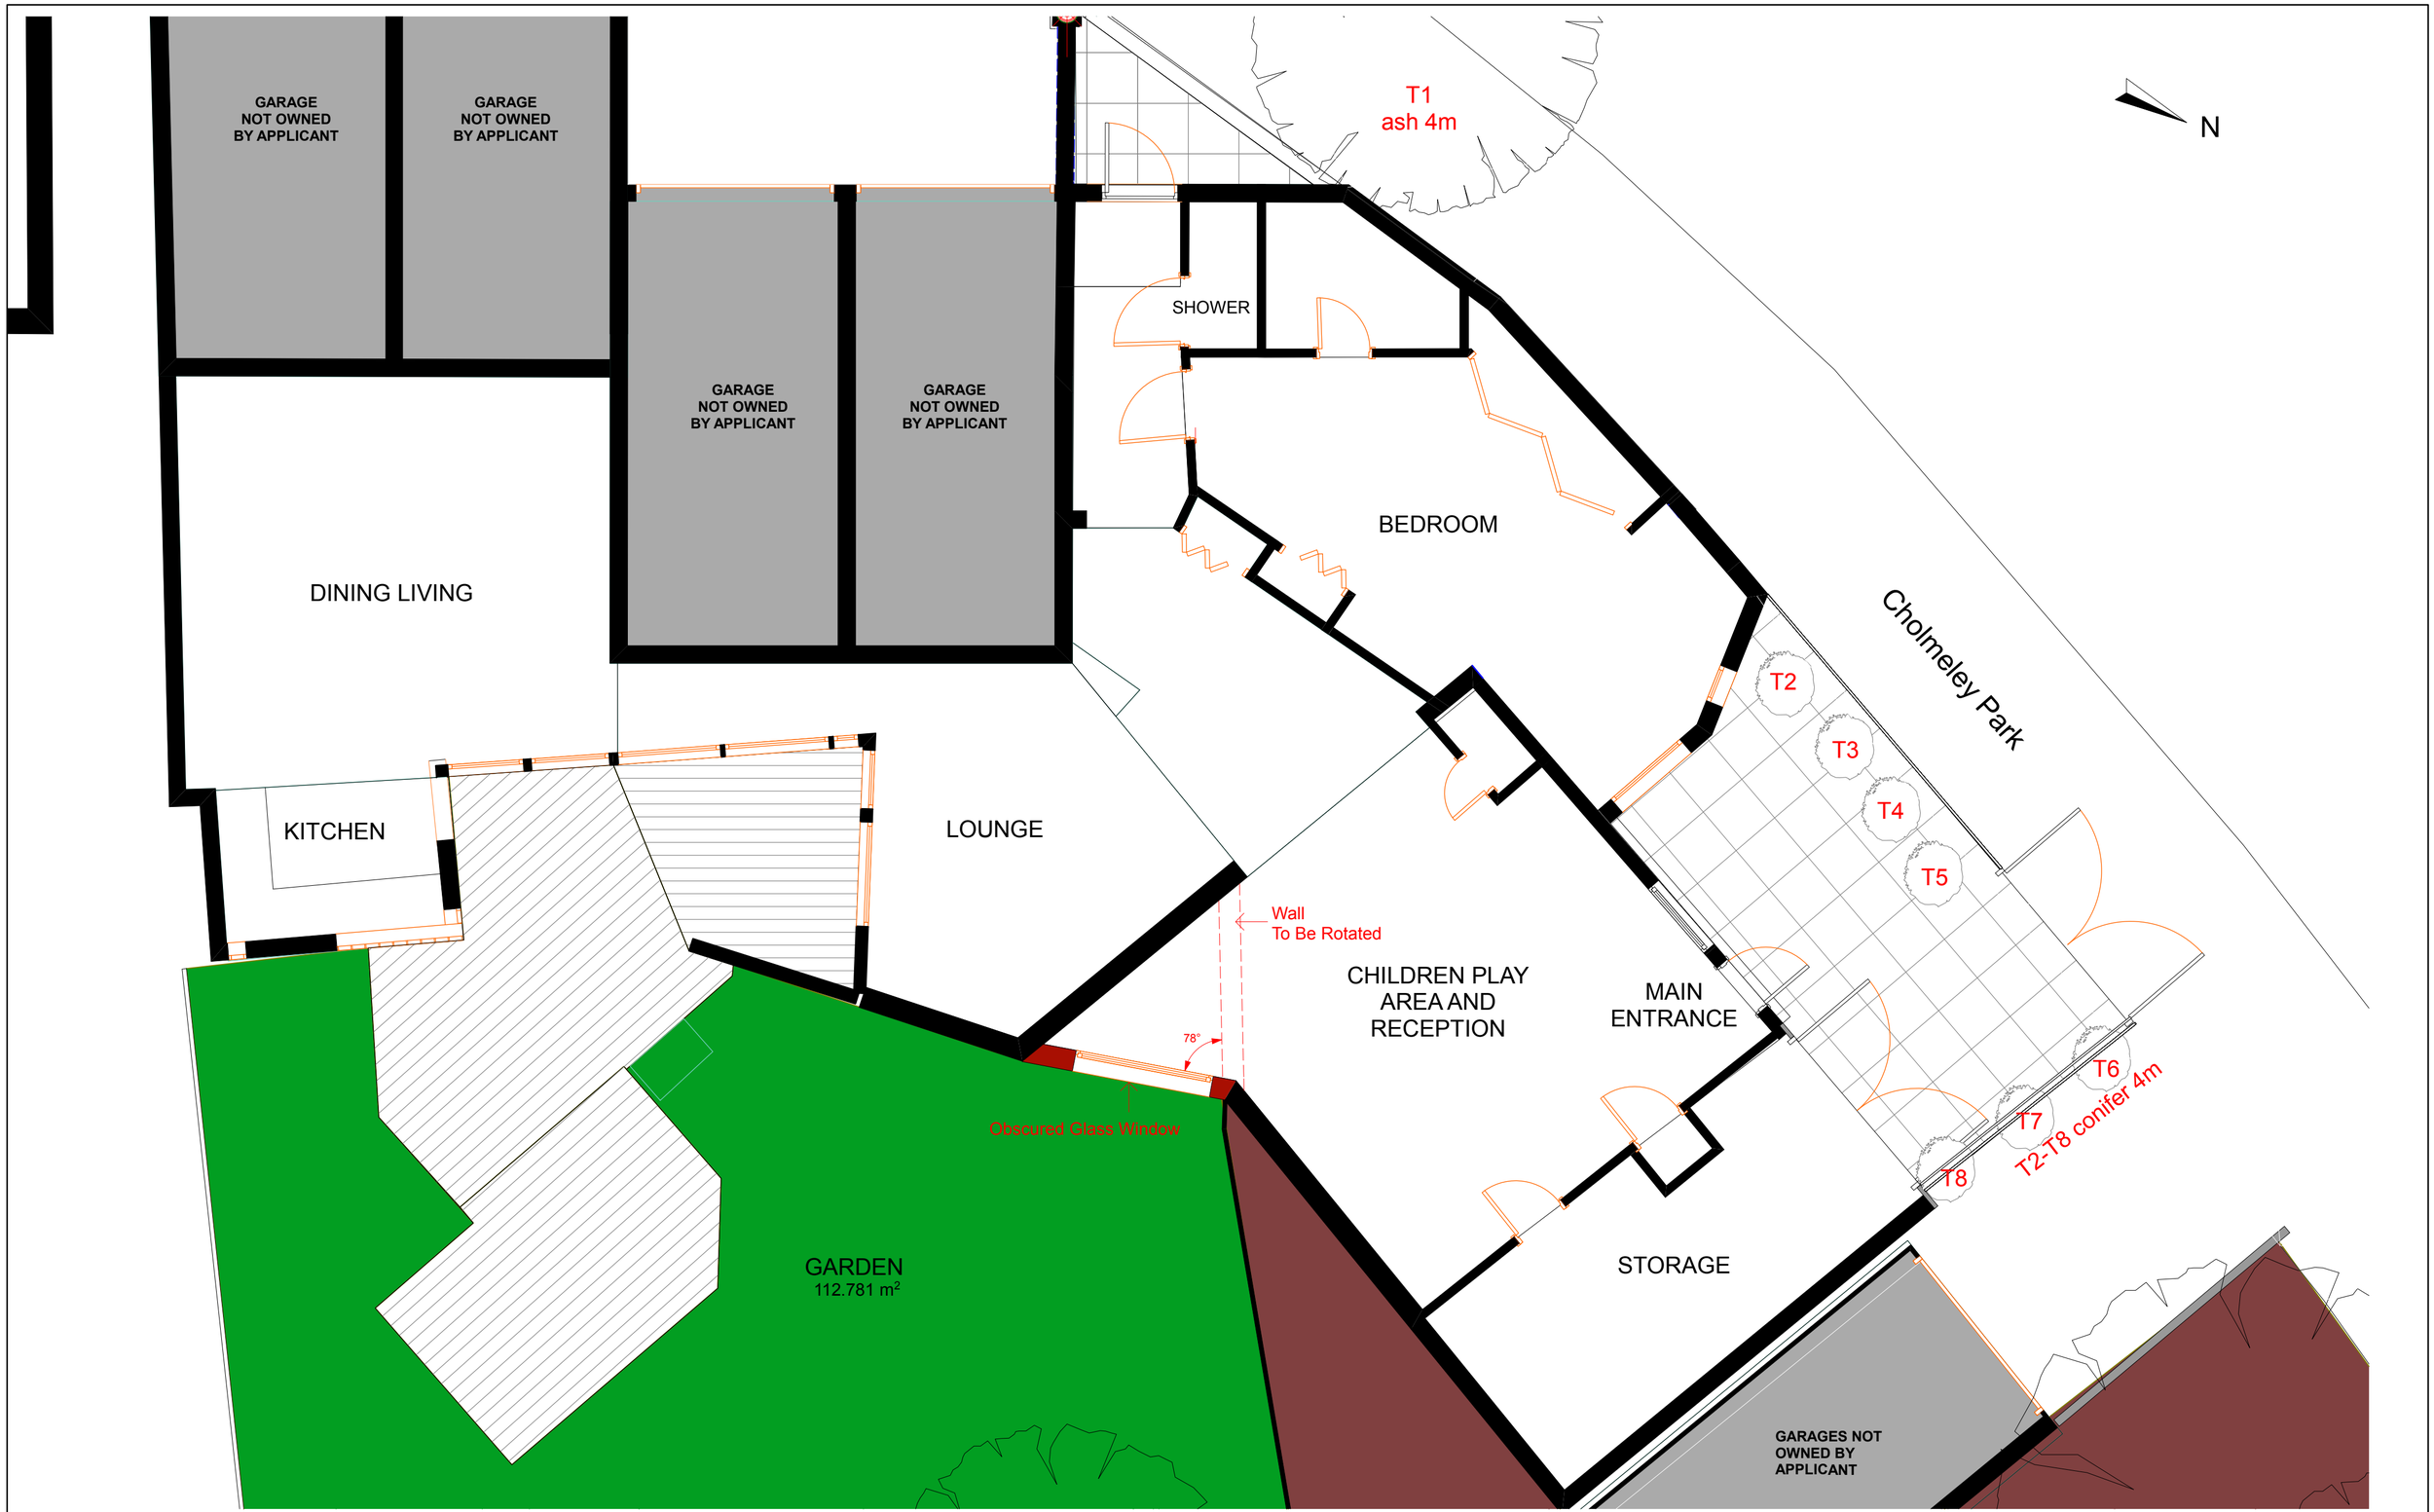

ARCHSPACE
221A Archway Road
London
N6 5BN

Project: ICON LOFT
1A CHOLMELEY PARK
LONDON
N6 5ET

Scale: 1:50 @ A2
Drawn: DG
Drawing: Nr.:03CHPR P 101
Date: 15 04 2015

PROPOSED GROUND FLOOR PLAN

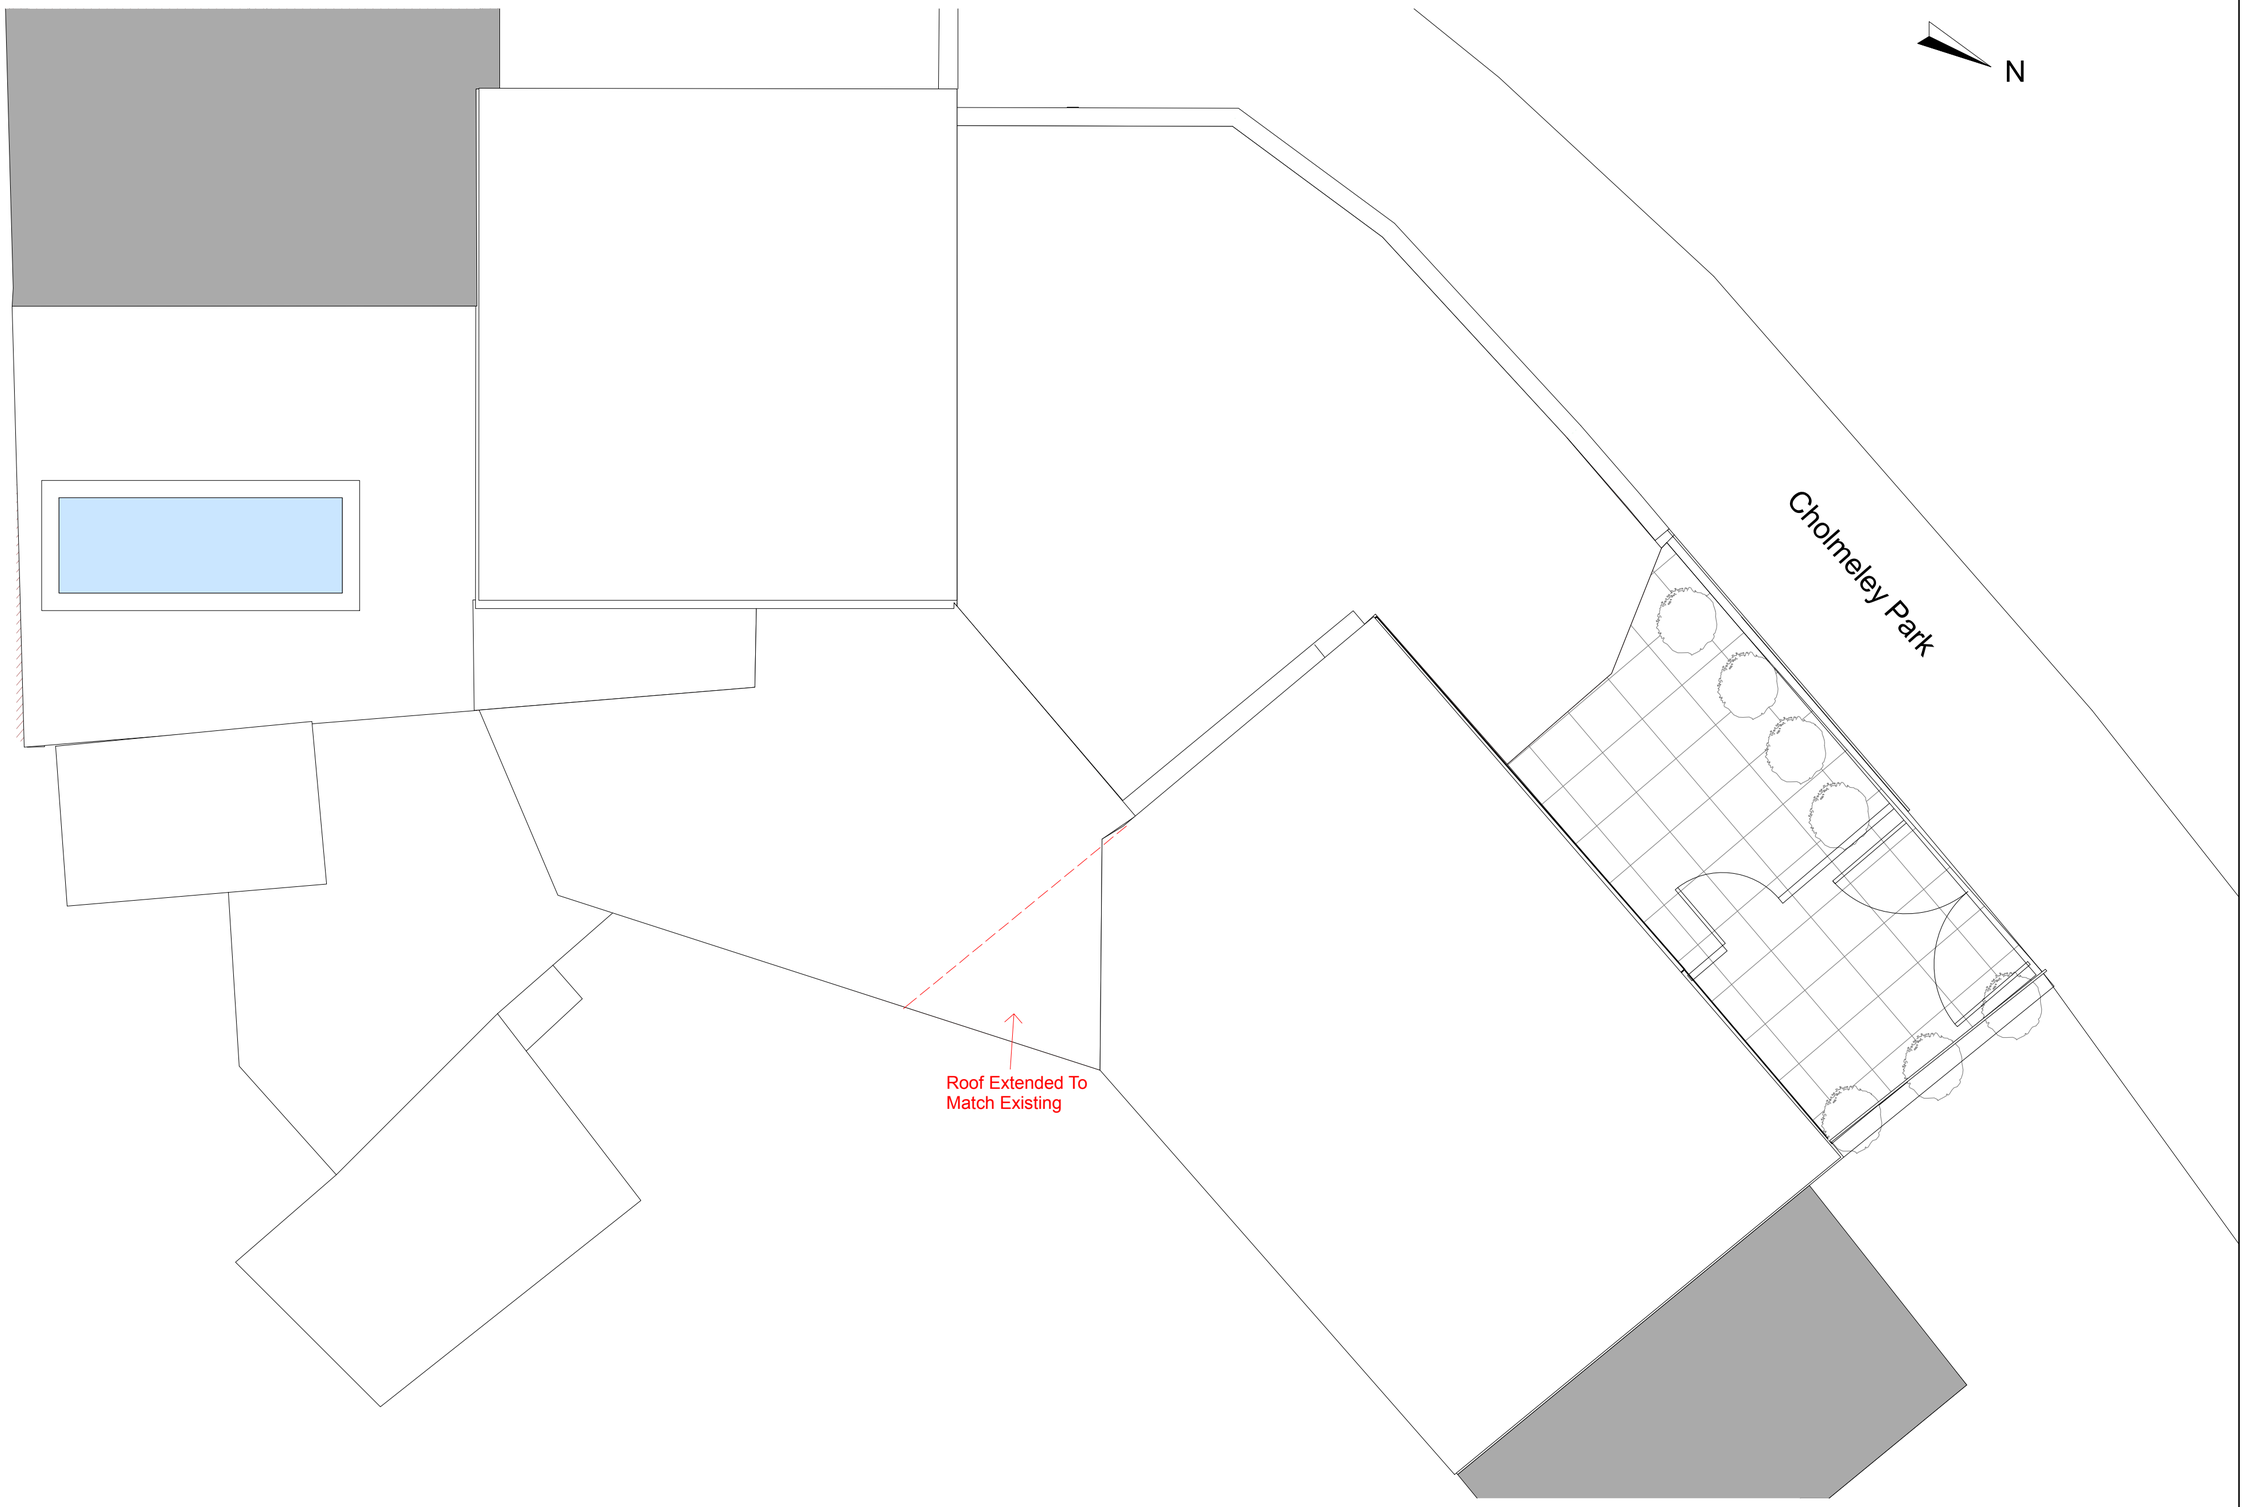

ARCHSPACE
221A Archway Road
London
N6 5BN

Project: ICON LOFT
1A CHOLMELEY PARK
LONDON
N6 5ET

Scale: 1:50 @ A2
Drawn: DG
Drawing: Nr.:03CHPR P 102
Date: 13 05 2014

0 5m

PROPOSED ROOF PLAN



ARCHSPACE
221A Archway Road
London
N6 5BN

Project: ICON LOFT
1A CHOLMELEY PARK
LONDON
N6 5ET

Scale: 1:50 @ A2
Drawn: DG
Drawing: Nr.:03CHPR P 201
Date: 15 04 2015

0 5m

PROPOSED STREET ELEVATION



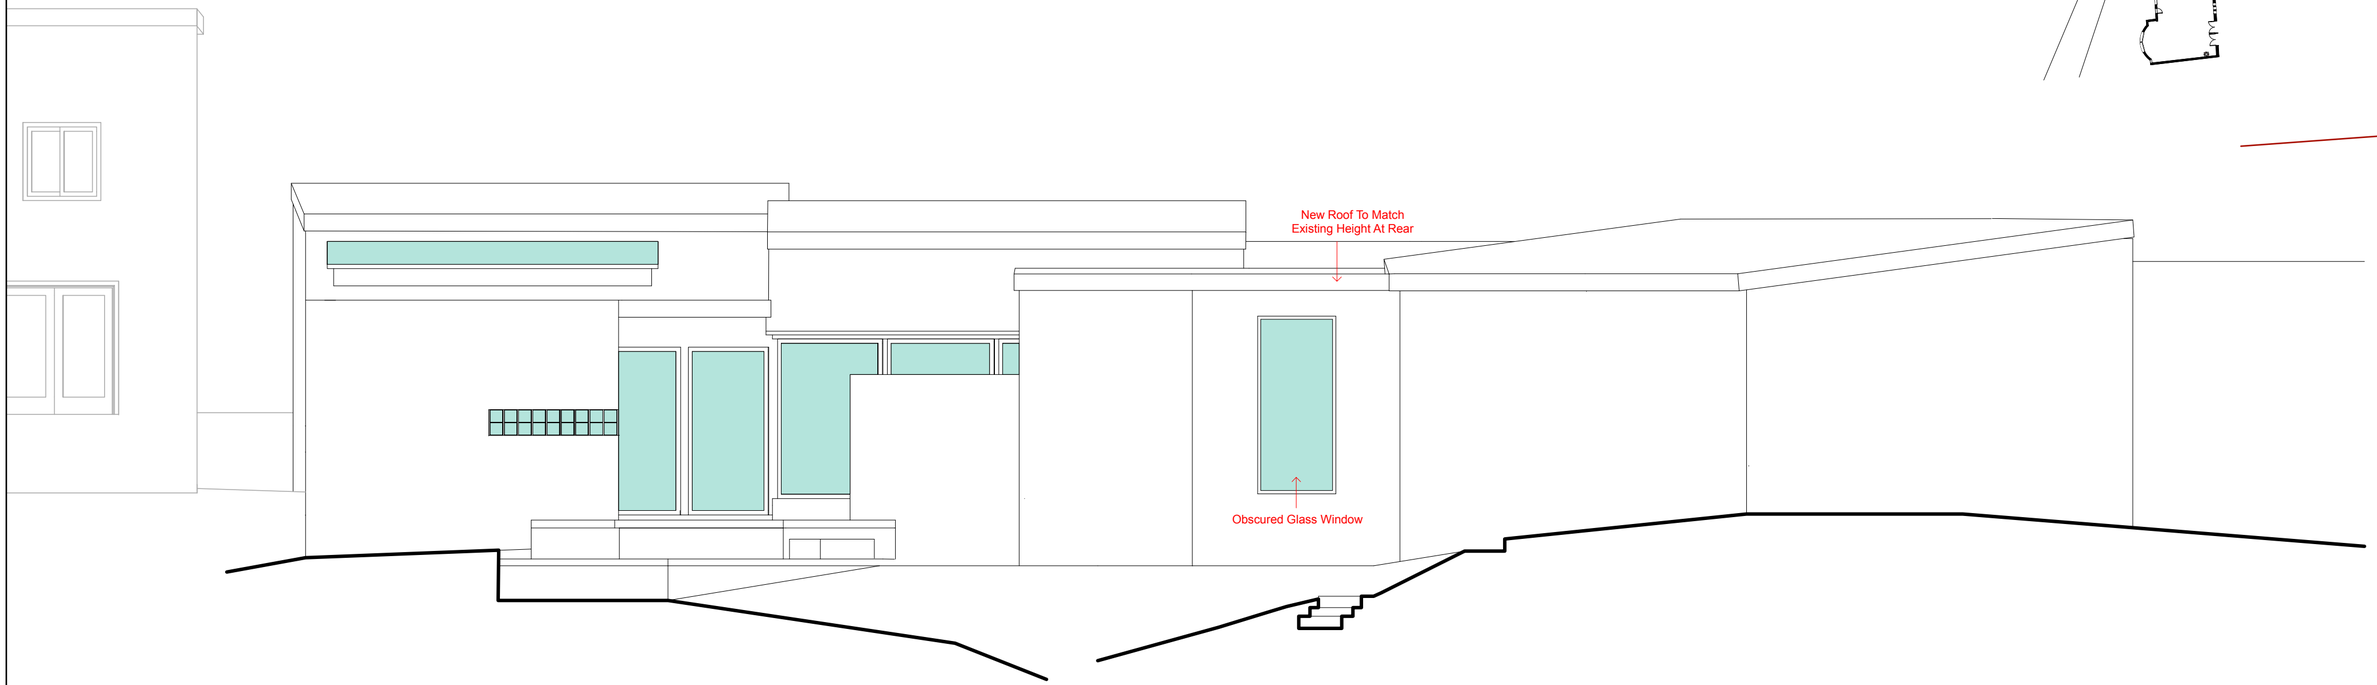

ARCHSPACE
221A Archway Road
London
N6 5BN

Project: ICON LOFT
1A CHOLMELEY PARK
LONDON
N6 5ET

Scale: 1:50 @ A2
Drawn: DG
Drawing: Nr.:03CHPR P 202
Date: 15 04 2015

0 5m

PROPOSED REAR ELEVATION