



Existing Rear Elevation

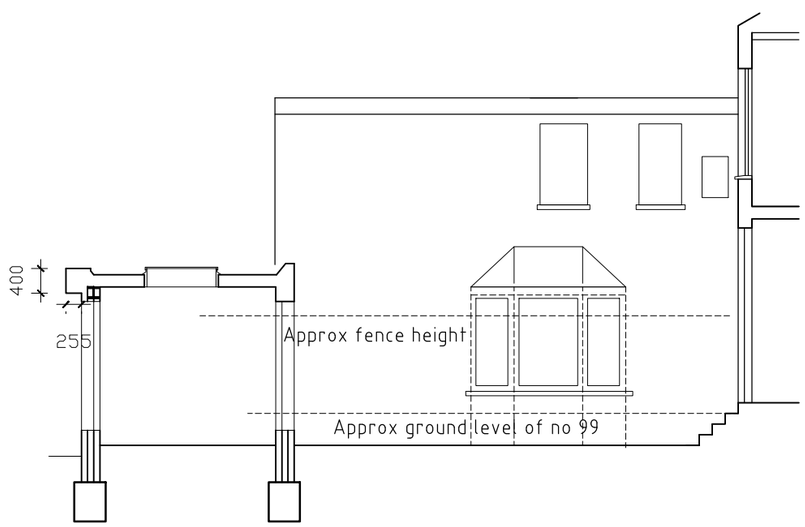


Longitudinal Section C-C

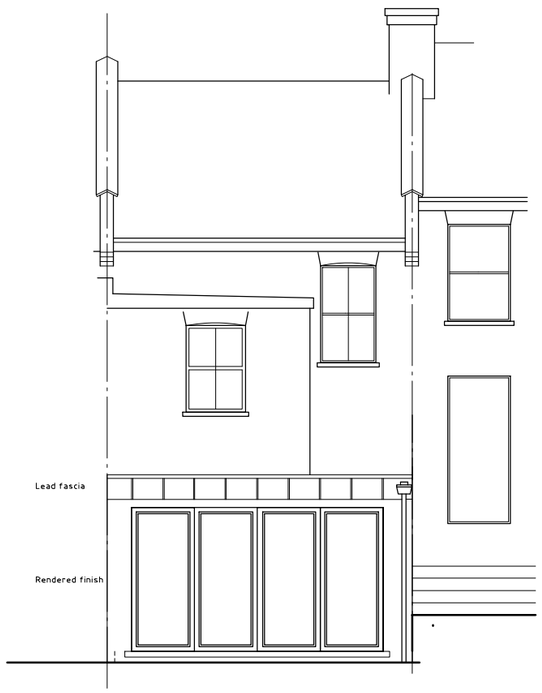


A-A

Proposed rear elevation

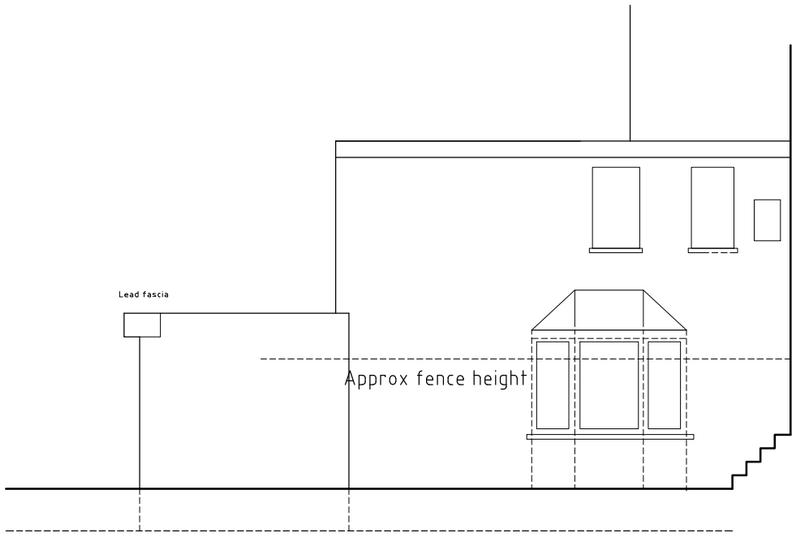

E-E

Proposed side elevation (from no 99)

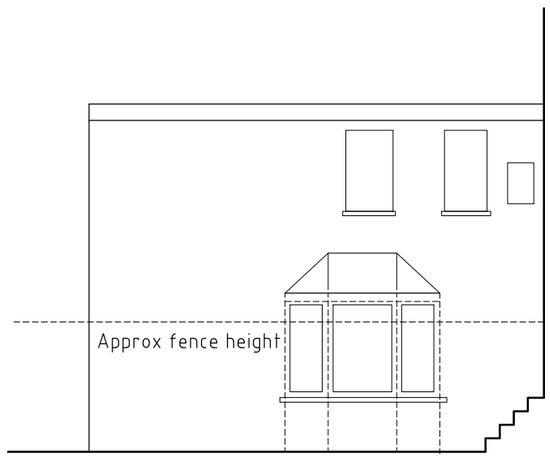

D-D

Ex. side elevation (from no 99)

0.5

3 2 1 0 1

Scale Bar

Plan Design UK
Architectural Planning & structural Design
25 Falmouth Avenue, London E4 9QN-Tel: 07971223780

Project:

101 Hewitt RoadN8 0BP

Drawing Title:

Ground Floor Side Return Ext. Elevations

Scale: 1:100

Date: Apr-2015

Drawing No:

N-RE1287/1