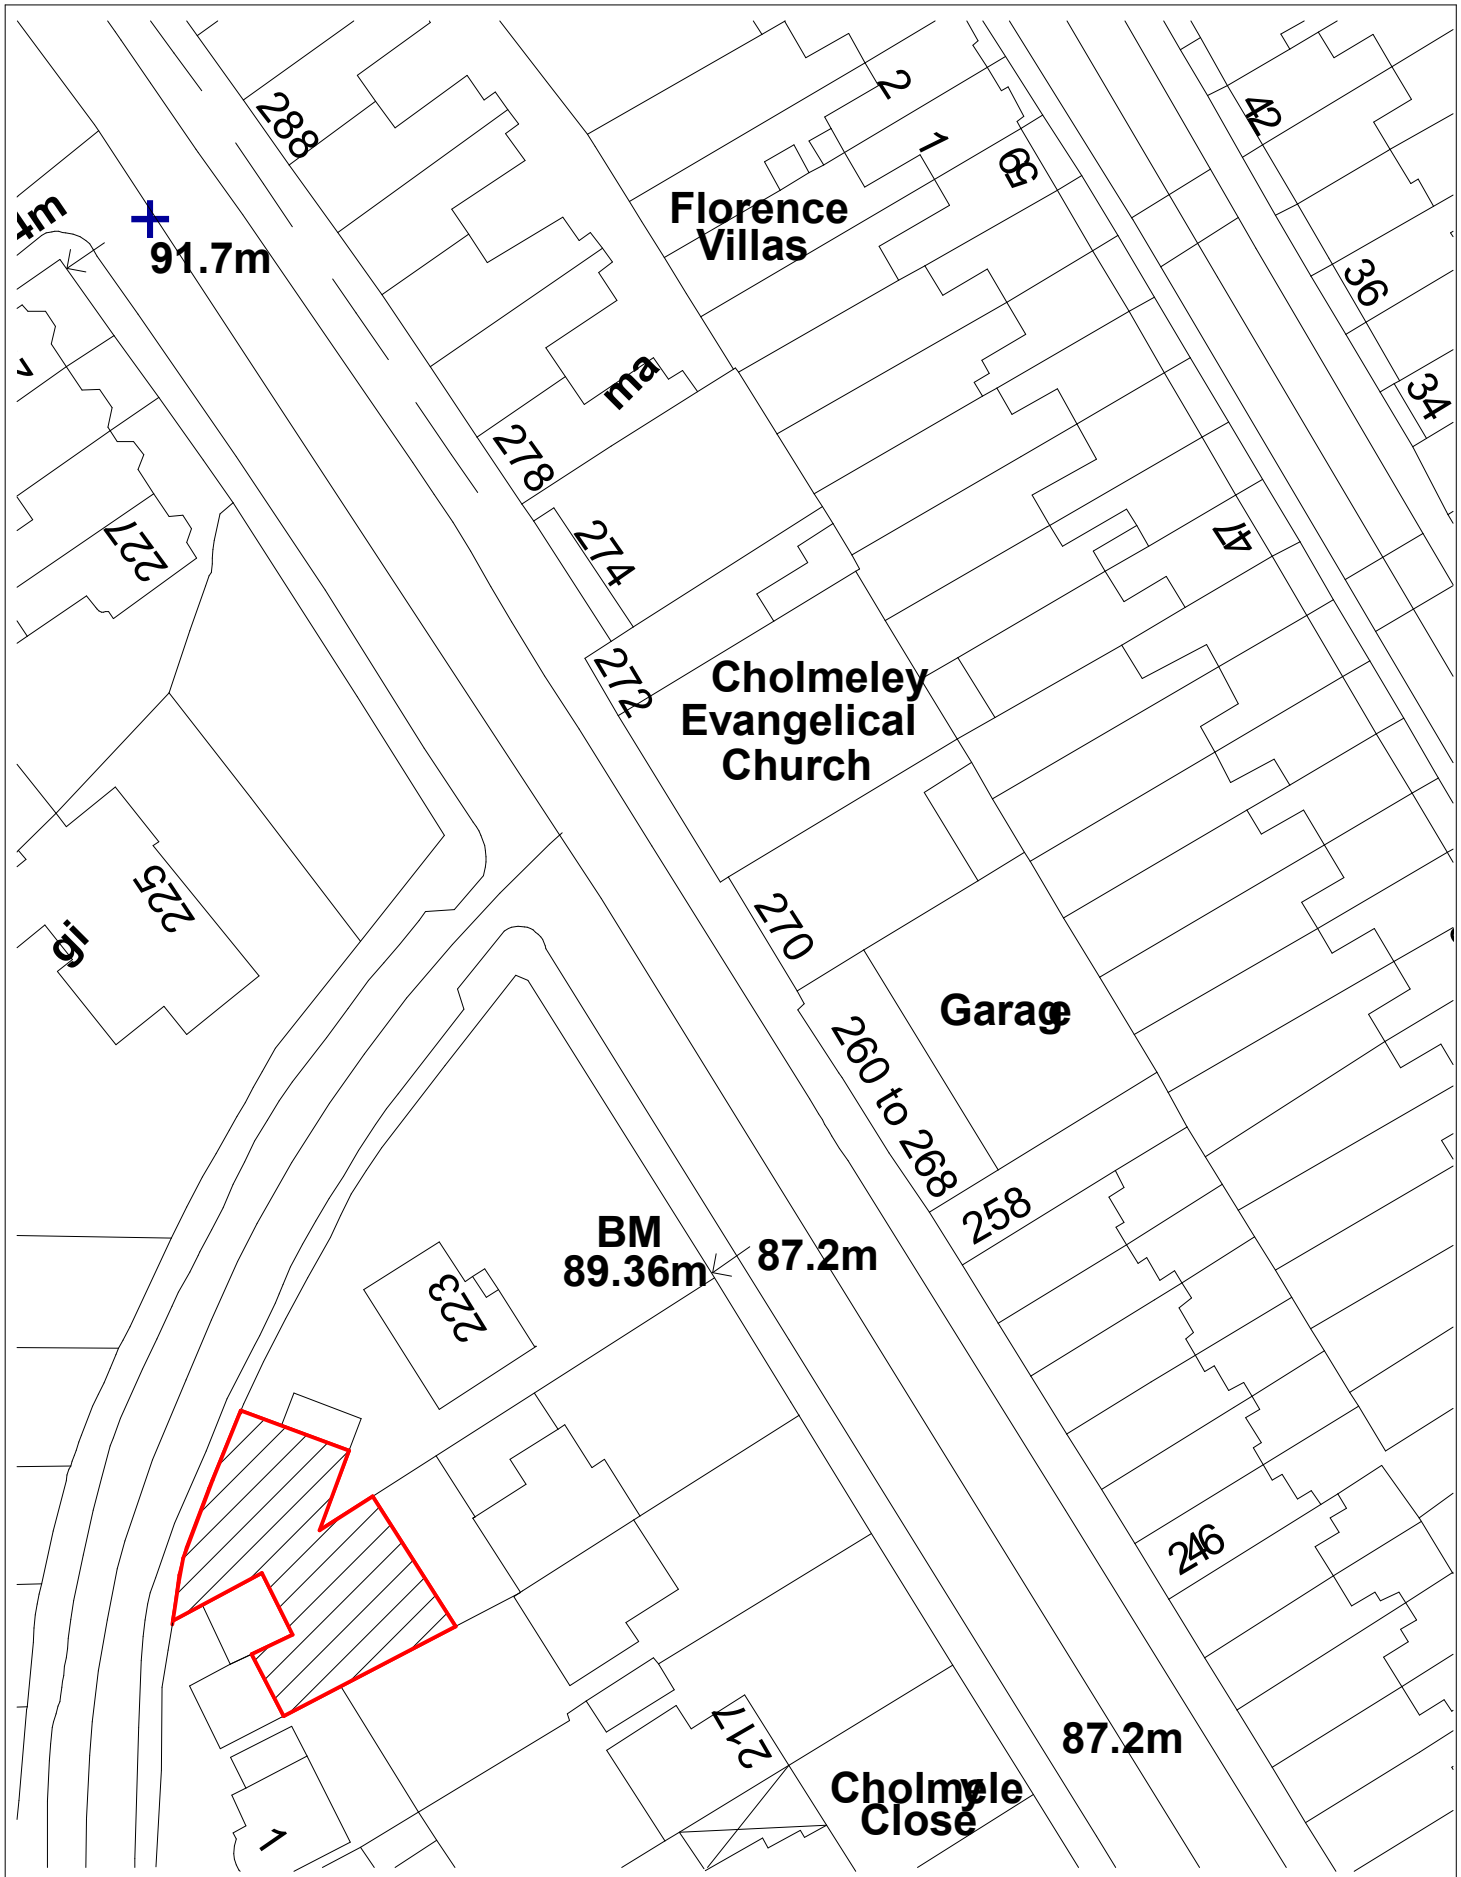

ARCHSPACE
221A Archway Road
London
N6 5BN

Project: ICON LOFT
1A CHOLMELEY PARK
LONDON
N6 5ET

Scale: 1:1250 @ A4
Drawn: DG
Drawing 03CHPR P 001
Date: 15 04 2015

LOCATION PLAN