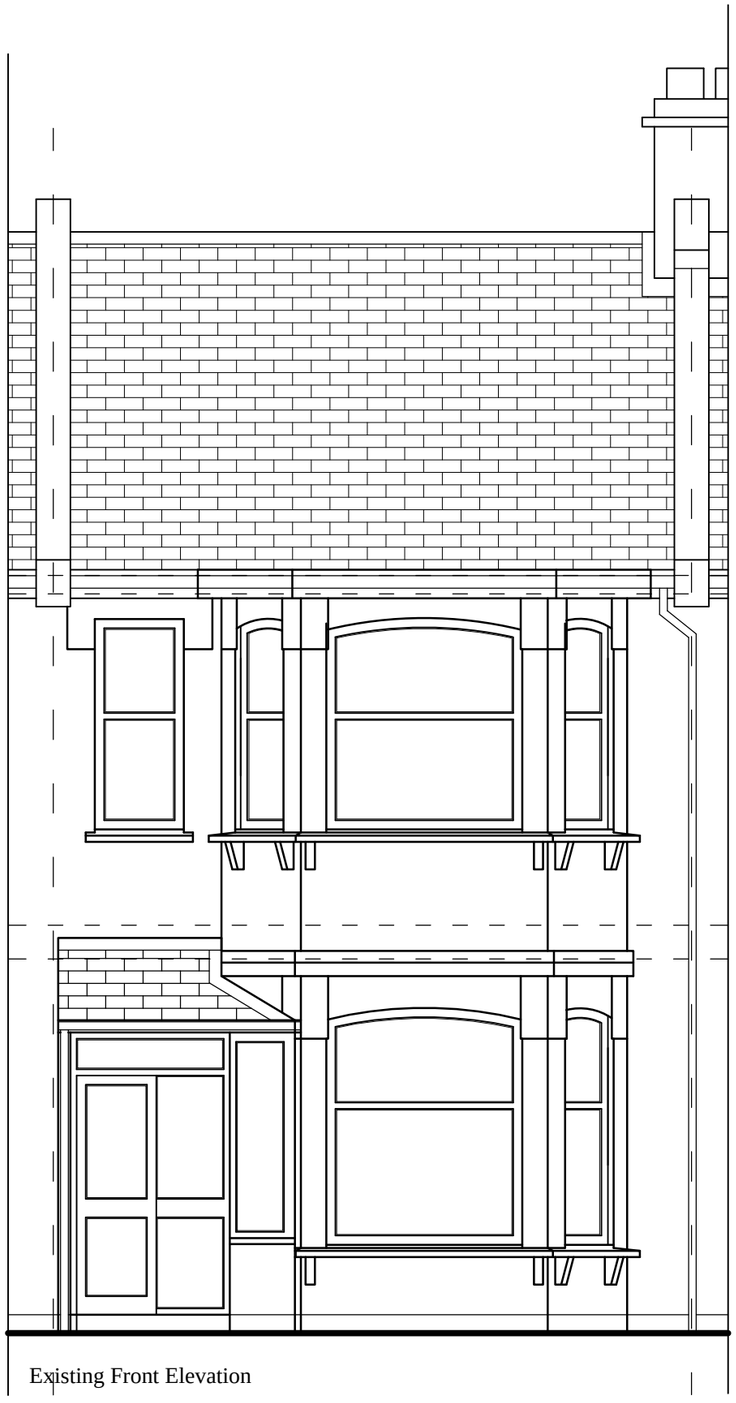

Existing Front Elevation



Metres

Title: Proposed rear Ground Floor extension & Attic conversion & renovations at No.2 Victoria Road, N22 7XB.			Drawn by: Paul Brown 133 Fordwych Road Cricklewood London NW2 3ND
Client: Mr Damien Ryan			MOB: 07976 453 594
Drawing Title: Existing Front Elevation	Drawing No: PD-06	Date: Mar' 15	Scale: 1 : 50 @ A3