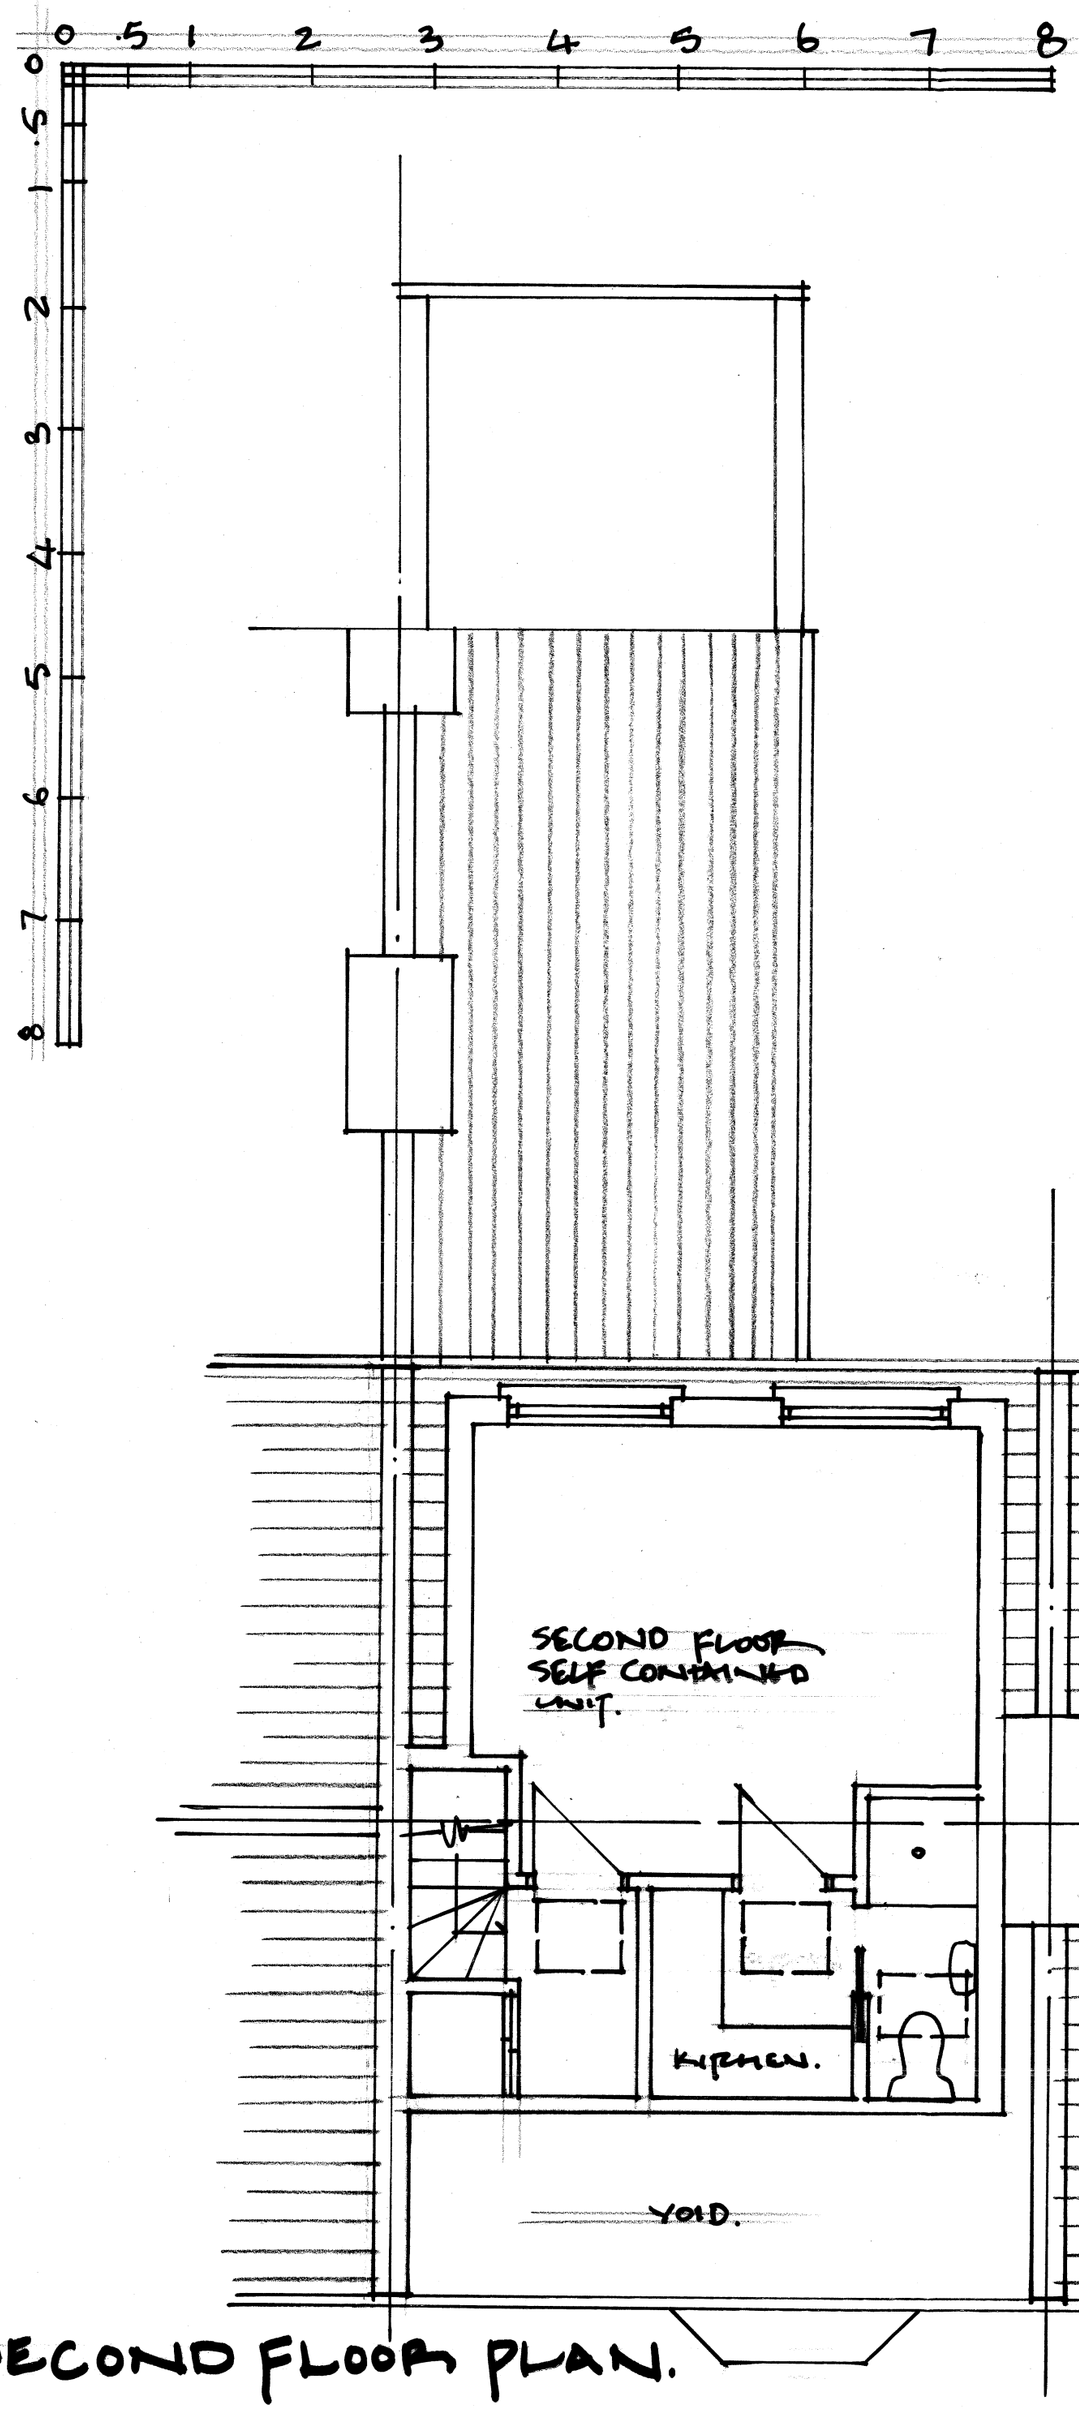

SECOND FLOOR PLAN.

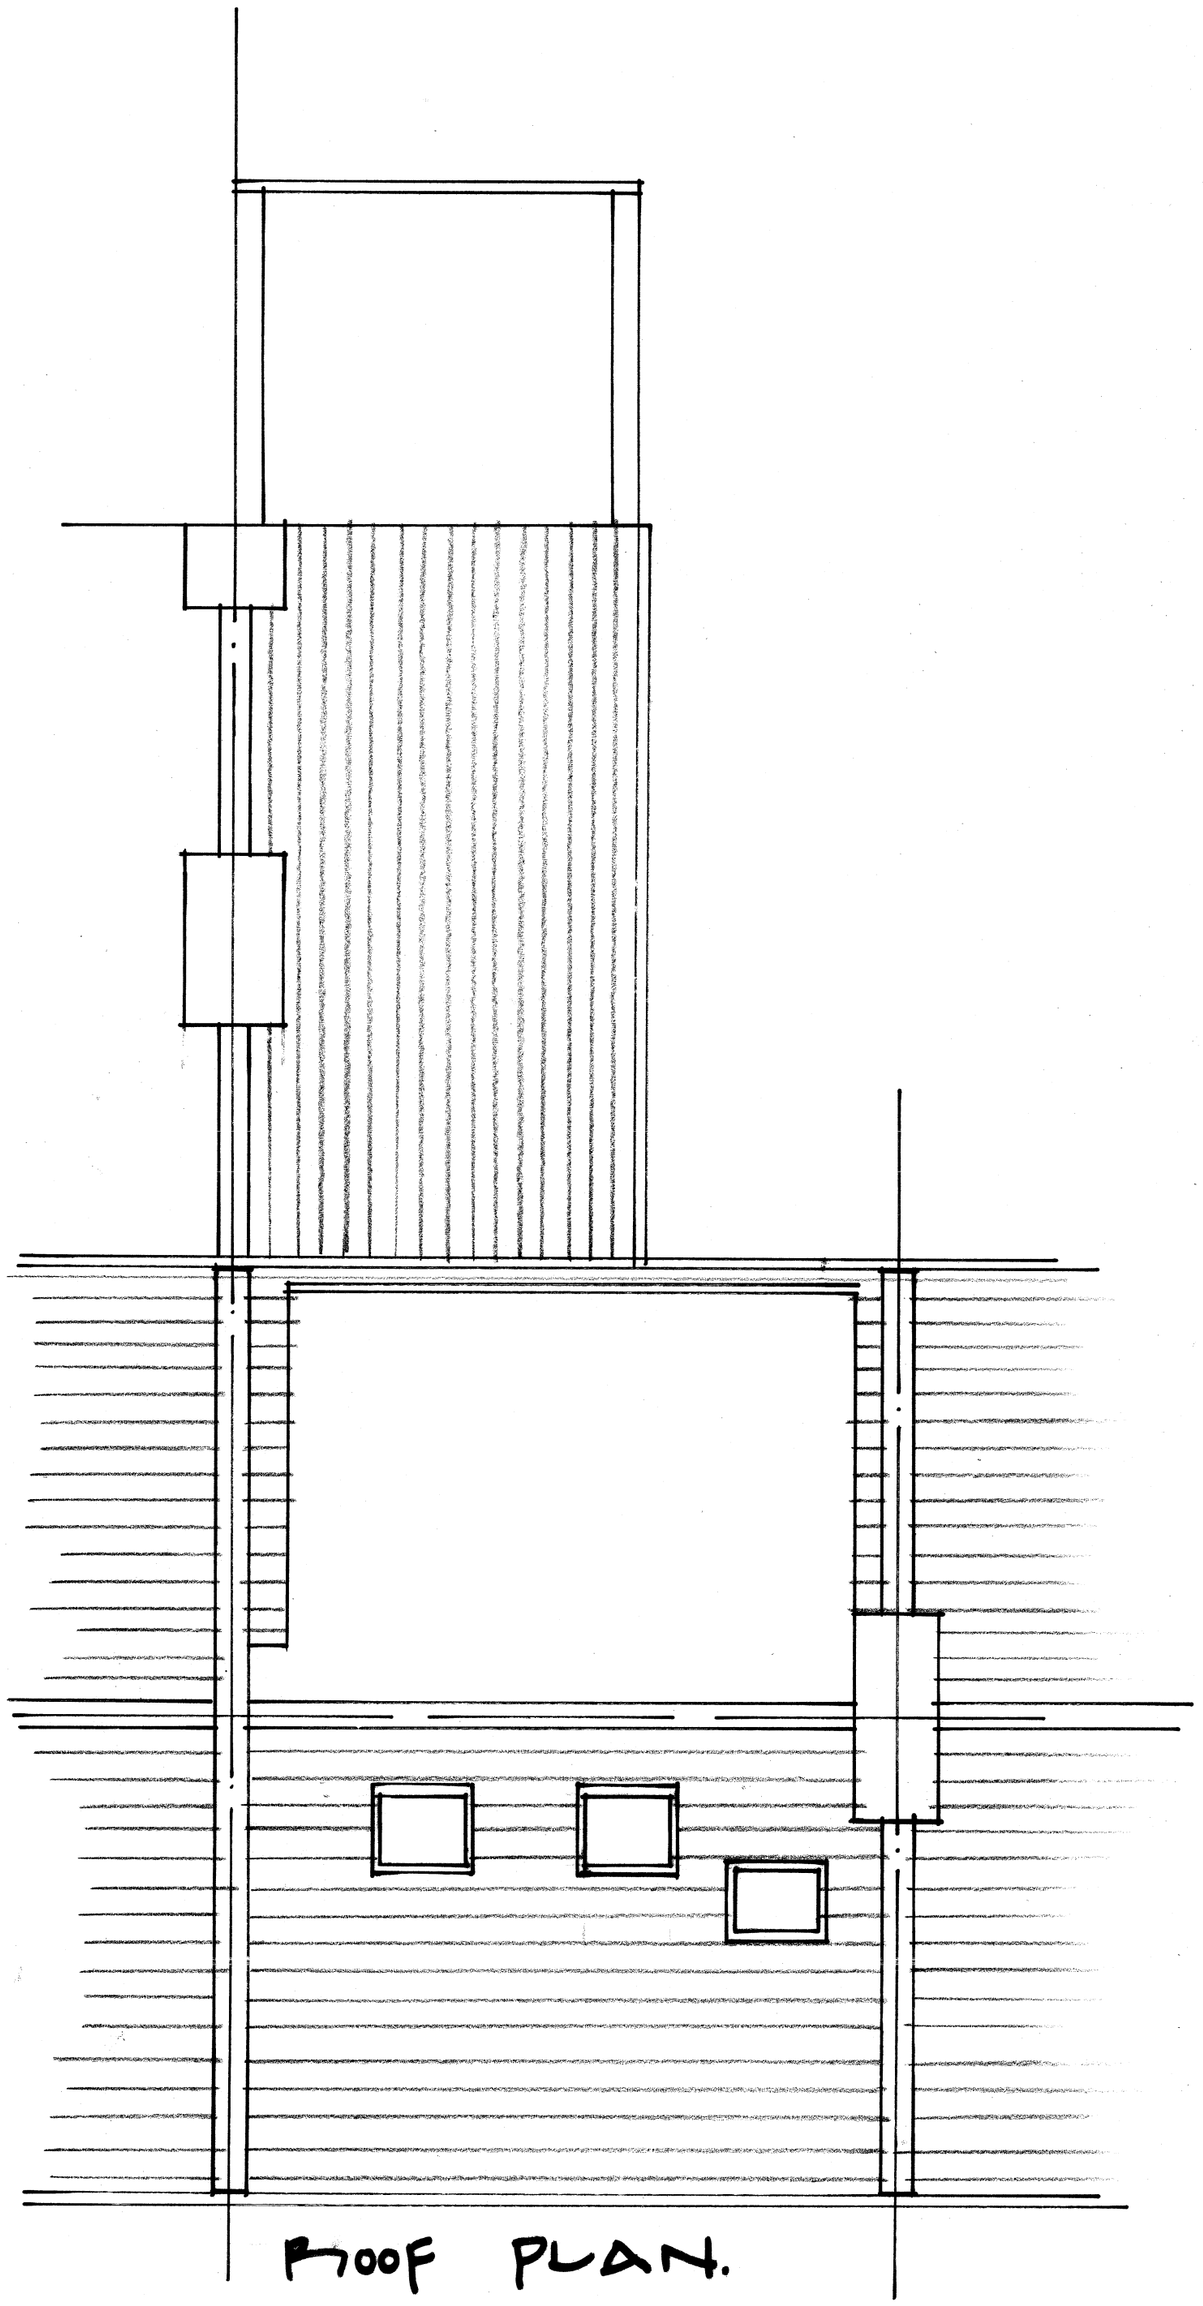

ROOF PLAN.

NOTES:

FOR ALL RELEVANT NOTES TO THIS DRAWING SEE:
DWG. NO:
CBSD/NN/01

AGENT.

CRYSTAL BLUE SKY DESIGN
GINO DALMAT (DIPL. ARCH).
8 THE OLD DRIVE
WELWYN GARDEN CITY.
HERTS AL8 6TB
M: 07544597633

PROJECT:

HOUSE REMODELLING & ROOF CONVERSION OF HMO

TITLE:

ROOF CONVERSION
FLOOR PLANS.

ADDRESS:

28, ELSDEN ROAD
TOTTENHAM
LONDON N.17

SCALE:

1:50

DATE:

7/11/2014.

DWG. NO.

CBSD/NN/05.