


Scale 1:100

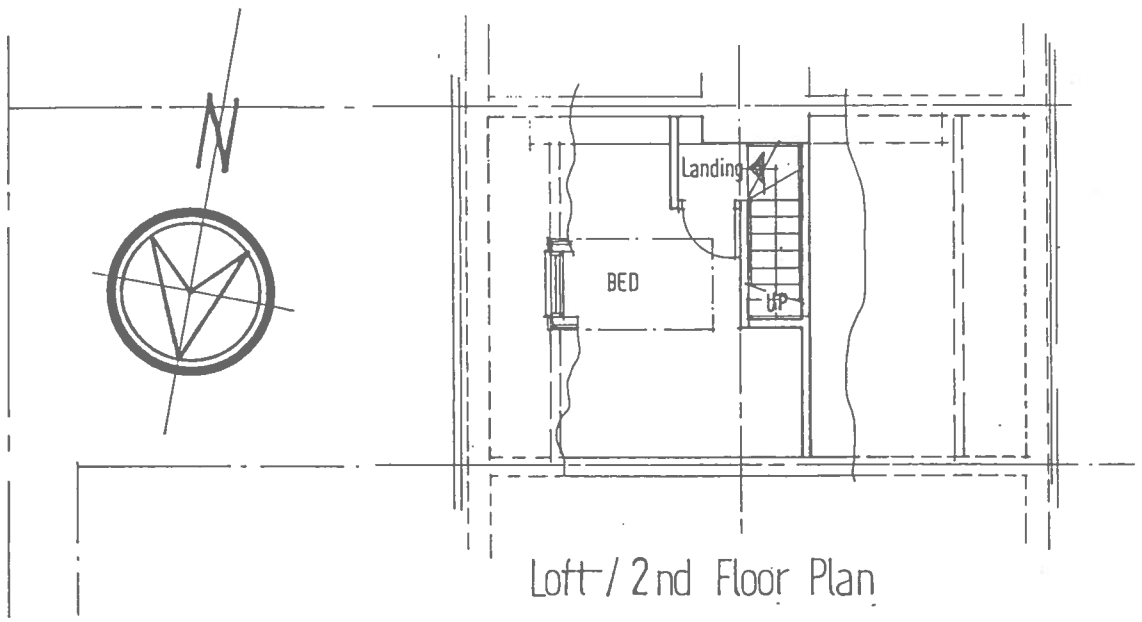


Loft / 2nd Floor Plan

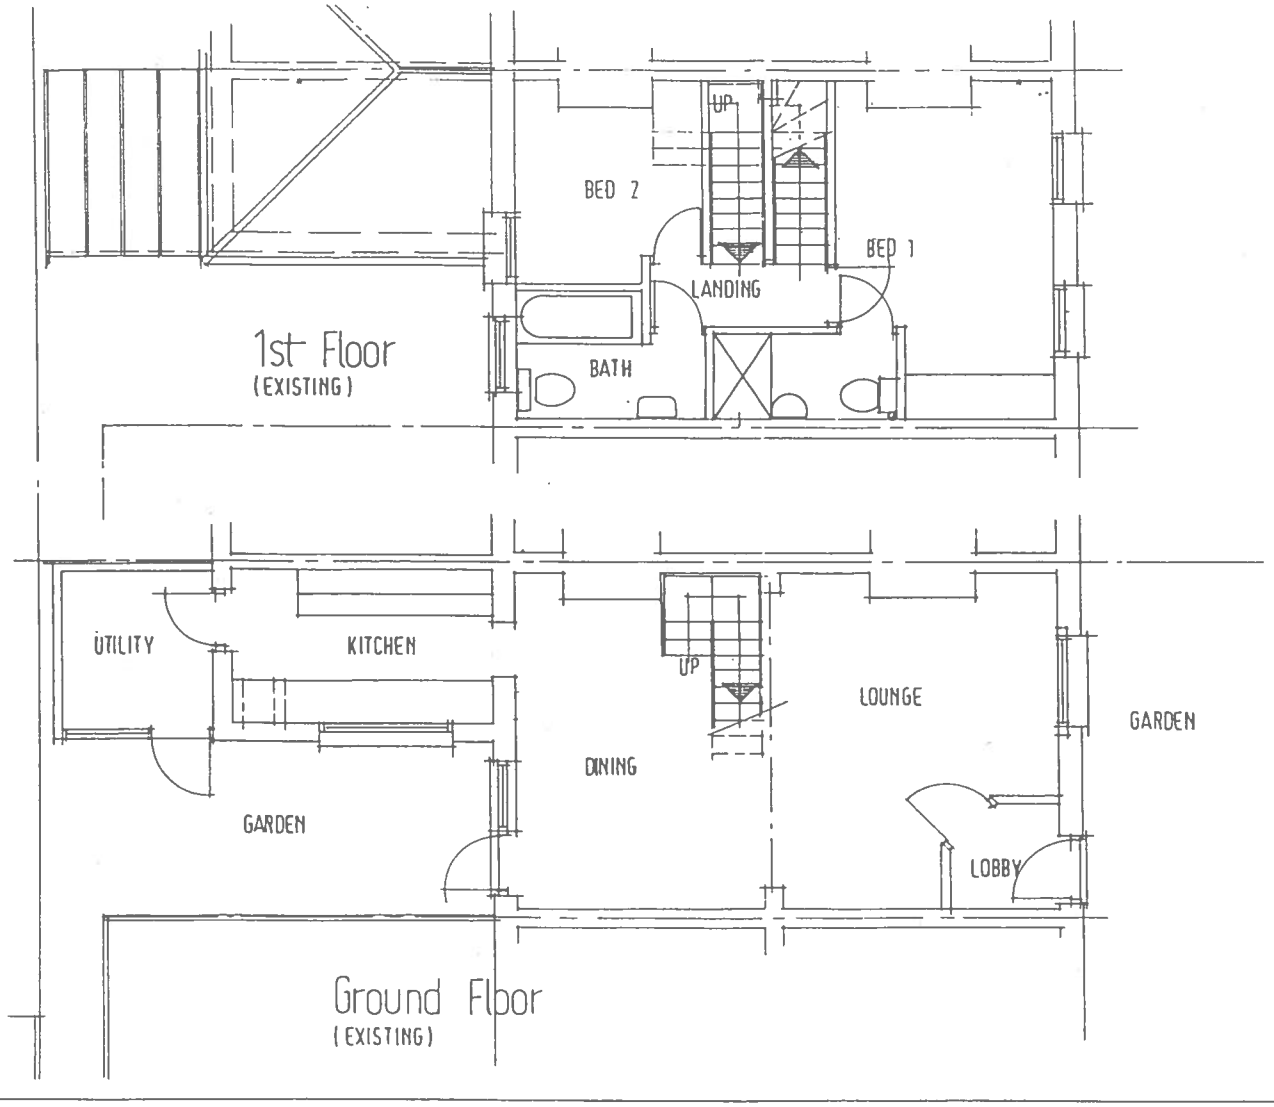


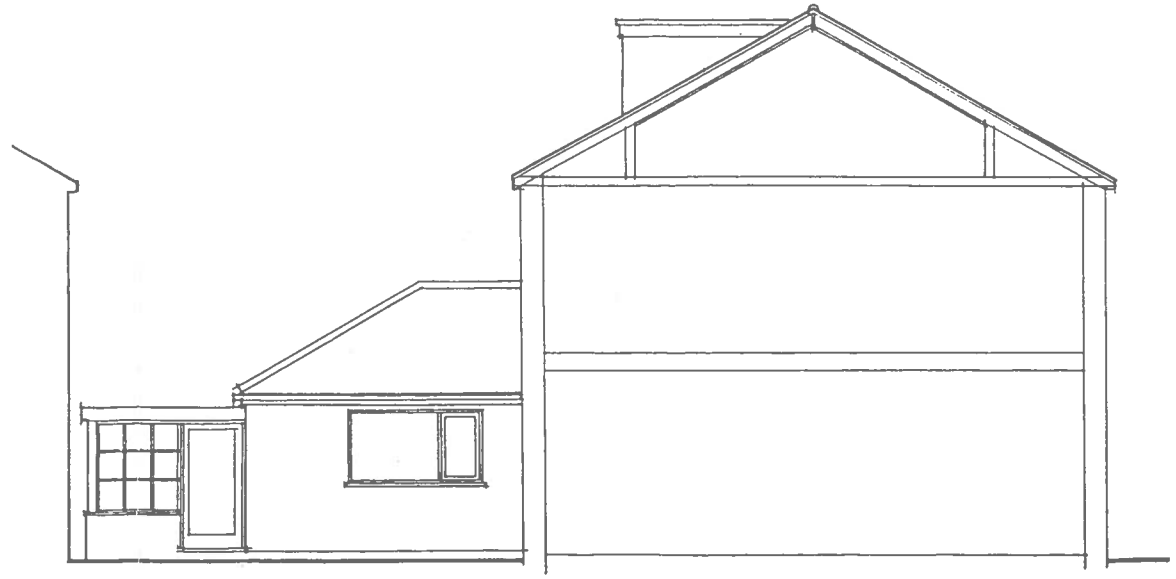

Side

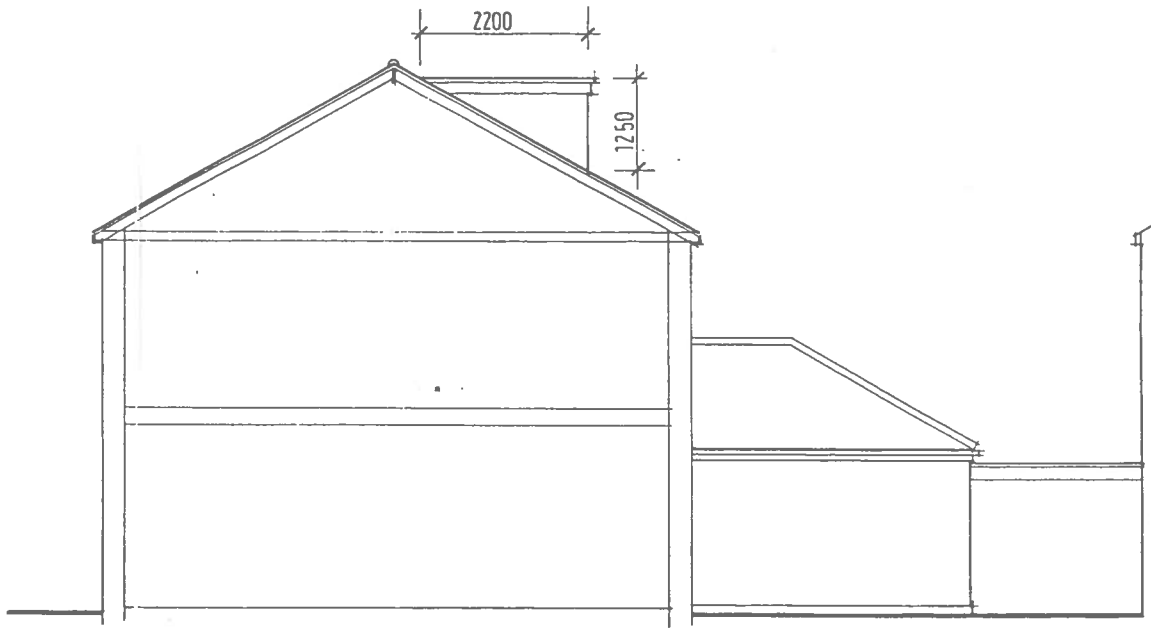


Side

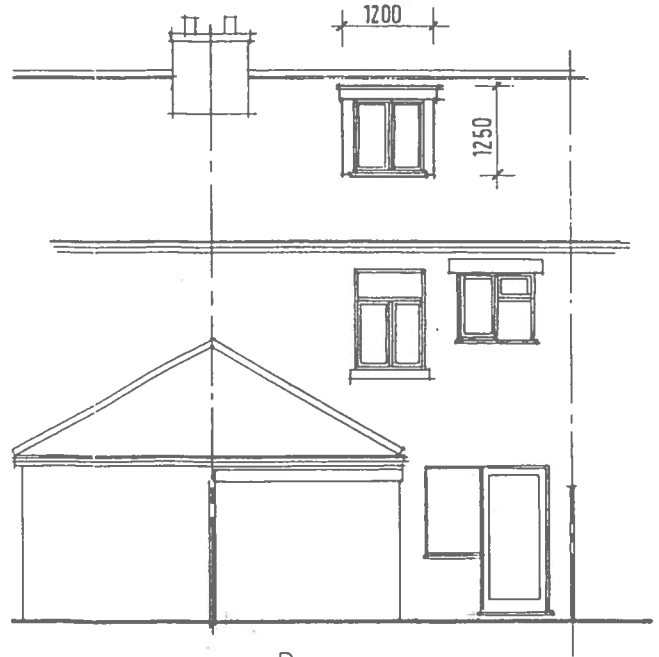


Rear

REAR DORMER :—

Roof : Finished in Code 6 Lead with Lead Roll Joints

Walls: In Code 6 Lead with Welted Joints

Joinery in White & to Match Existing in Design Materials & Colour etc.

Sheet Size A3

| Date | Revisions |
|---|---|

Building Design Co
Robert. C. Walpole
3 GLOUCESTER PLACE
LITTLEHAMPTON WEST SUSSEX
BN17.7AE TEL 01903 366402

Project
PROPOSED: LOFT CONVERSION WITH REAR DORMER
AT: 2 COPPETTS ROAD
LONDON
N10.1NN

Title
Plans & Elevations As Proposed

| Scale 1:100 | Date March 2015 |
|---|---|
| Drawn R C W | Checked |
| Drwg. No 903/06 | Rev. |