0 5 10

Scale 1:100

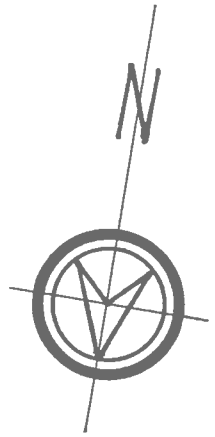

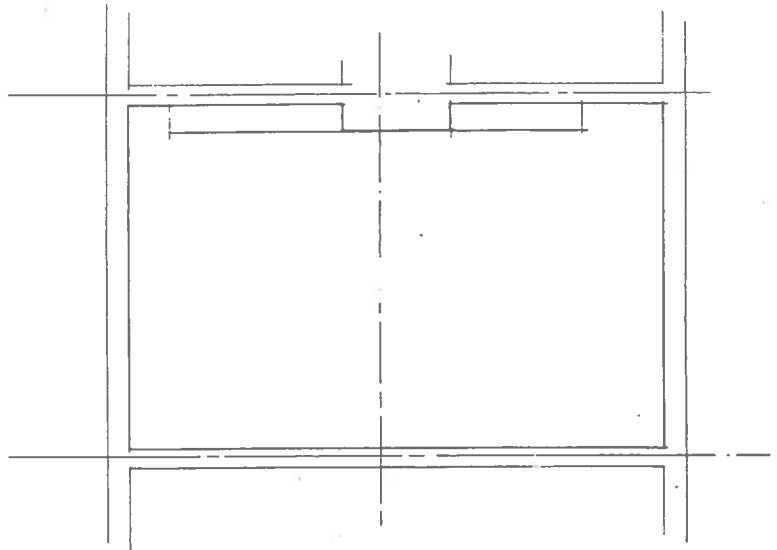

Loft

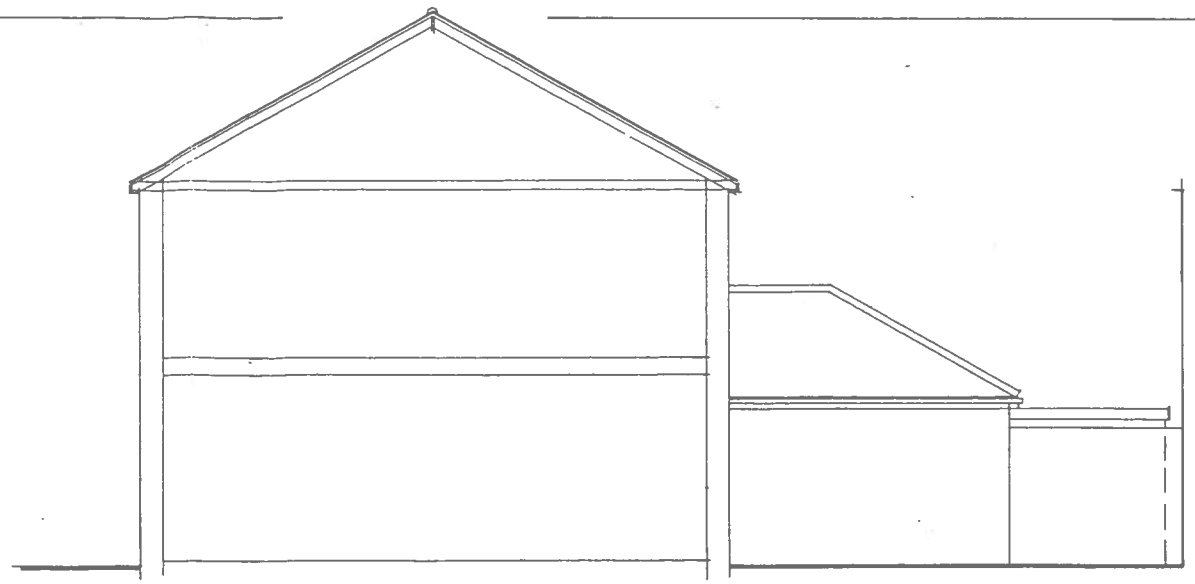

Side

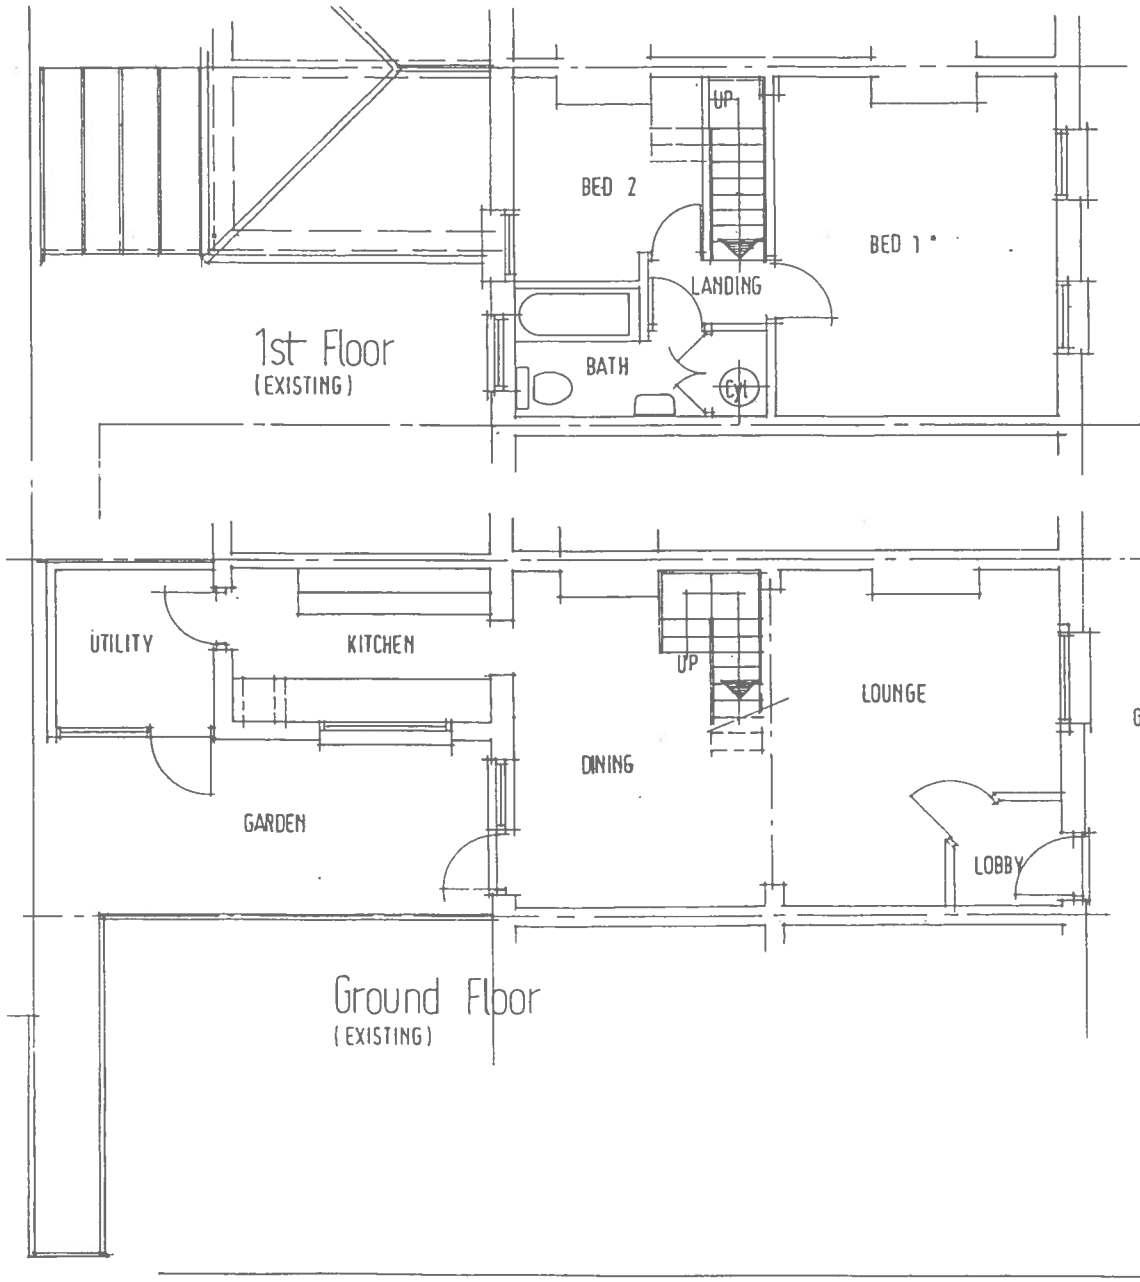

1st Floor
(EXISTING)

Ground Floor
(EXISTING)

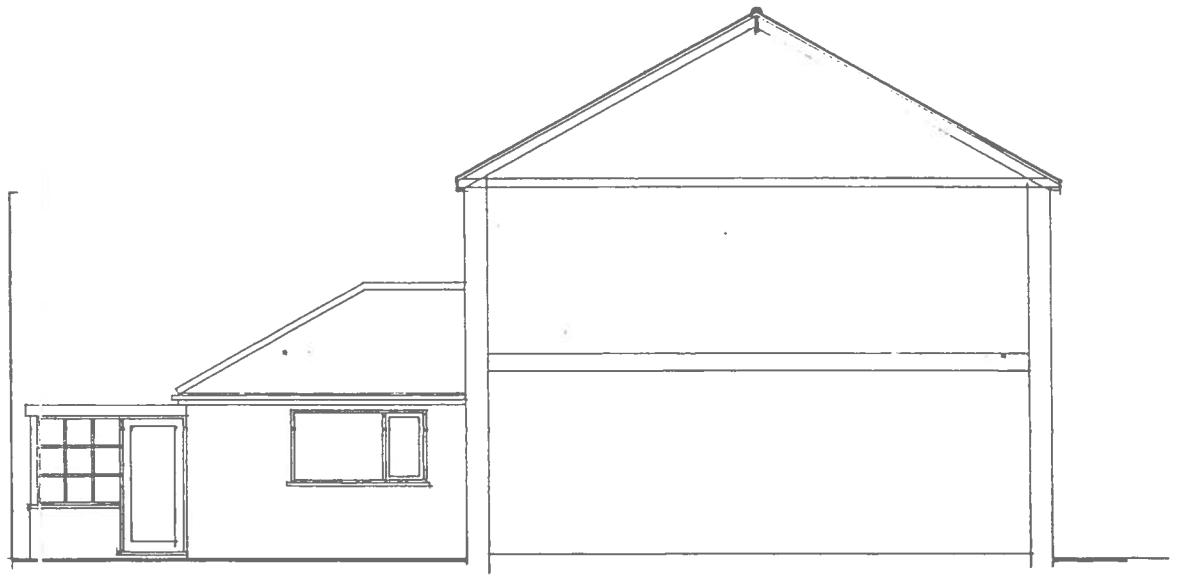

Side

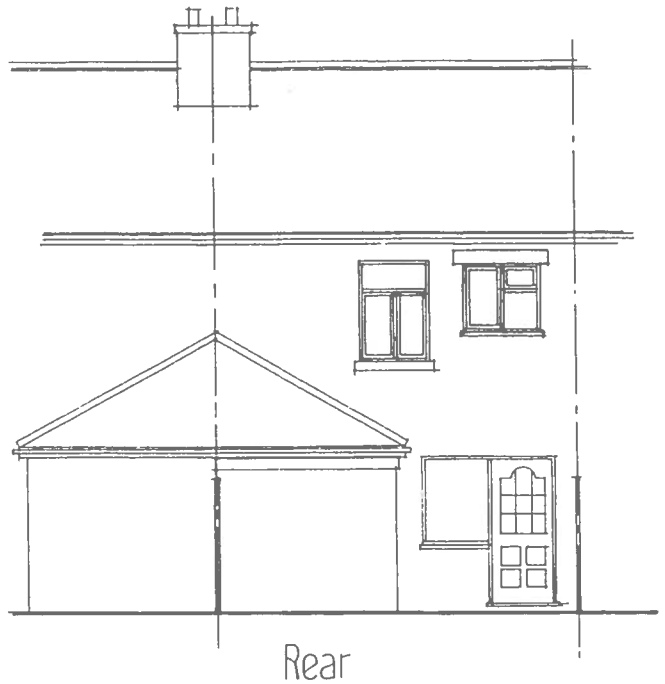

Rear

Sheet Size A3

Date	Revisions

Building Design Co
Robert. C. Walpole
3 GLOUCESTER PLACE
LITTLEHAMPTON WEST SUSSEX
BN17.7AE TEL 01903 366402

Project
PROPOSED: LOFT CONVERSION WITH REAR DORMER
AT: 2 COPPETTS ROAD
LONDON
N10.1NN

Title
Plans & Elevations
As Existing

Scale 1:100	Date March 2015
Drawn R.C.W	Checked
Drwg No 903/05	Rev