

Location Plan

Scale 1:1250

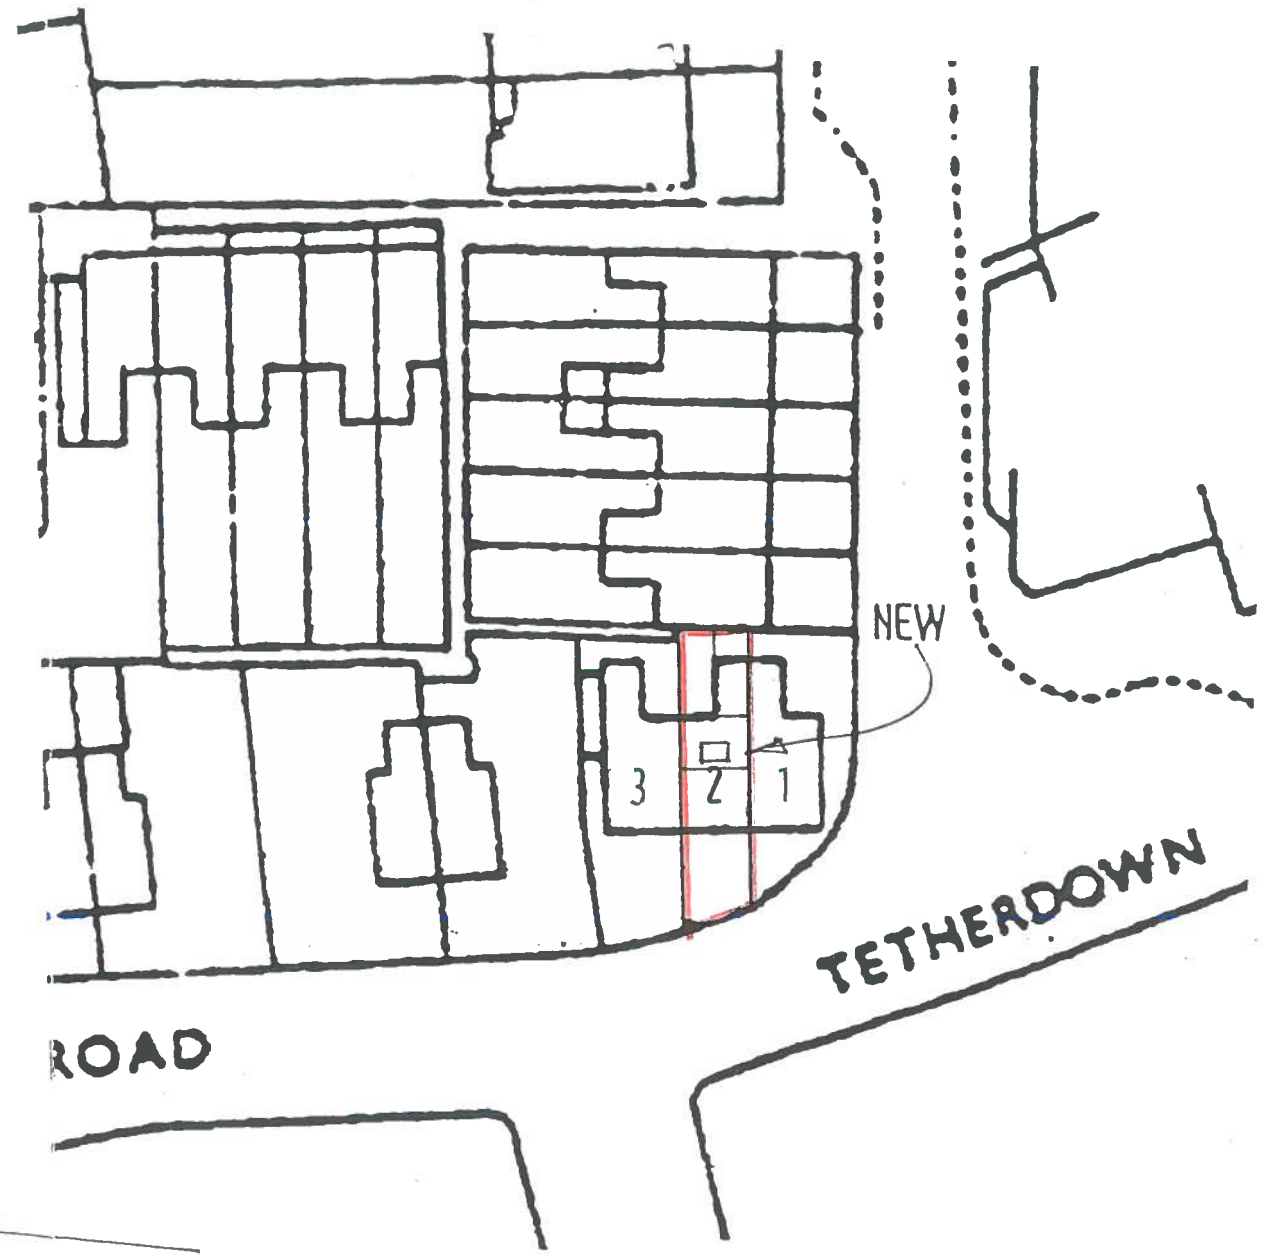

Site Plan

Scale 1:500

Date	Revisions

Building Design Co
Robert. C. Walpole
3 GLOUCESTER PLACE
LITTLEHAMPTON WEST SUSSEX
BN17.7AE TEL 01903 366402

Project
PROPOSED: LOFT CONVERSION WITH REAR DORMER
AT: 2 COPPETTS ROAD
LONDON
N10.1NN

Title
Site & Location Plans

Scale 1:100	Date March 2015
Drawn RCW	Checked
Drwg. No 903/07	Rev.

Sheet Size A3