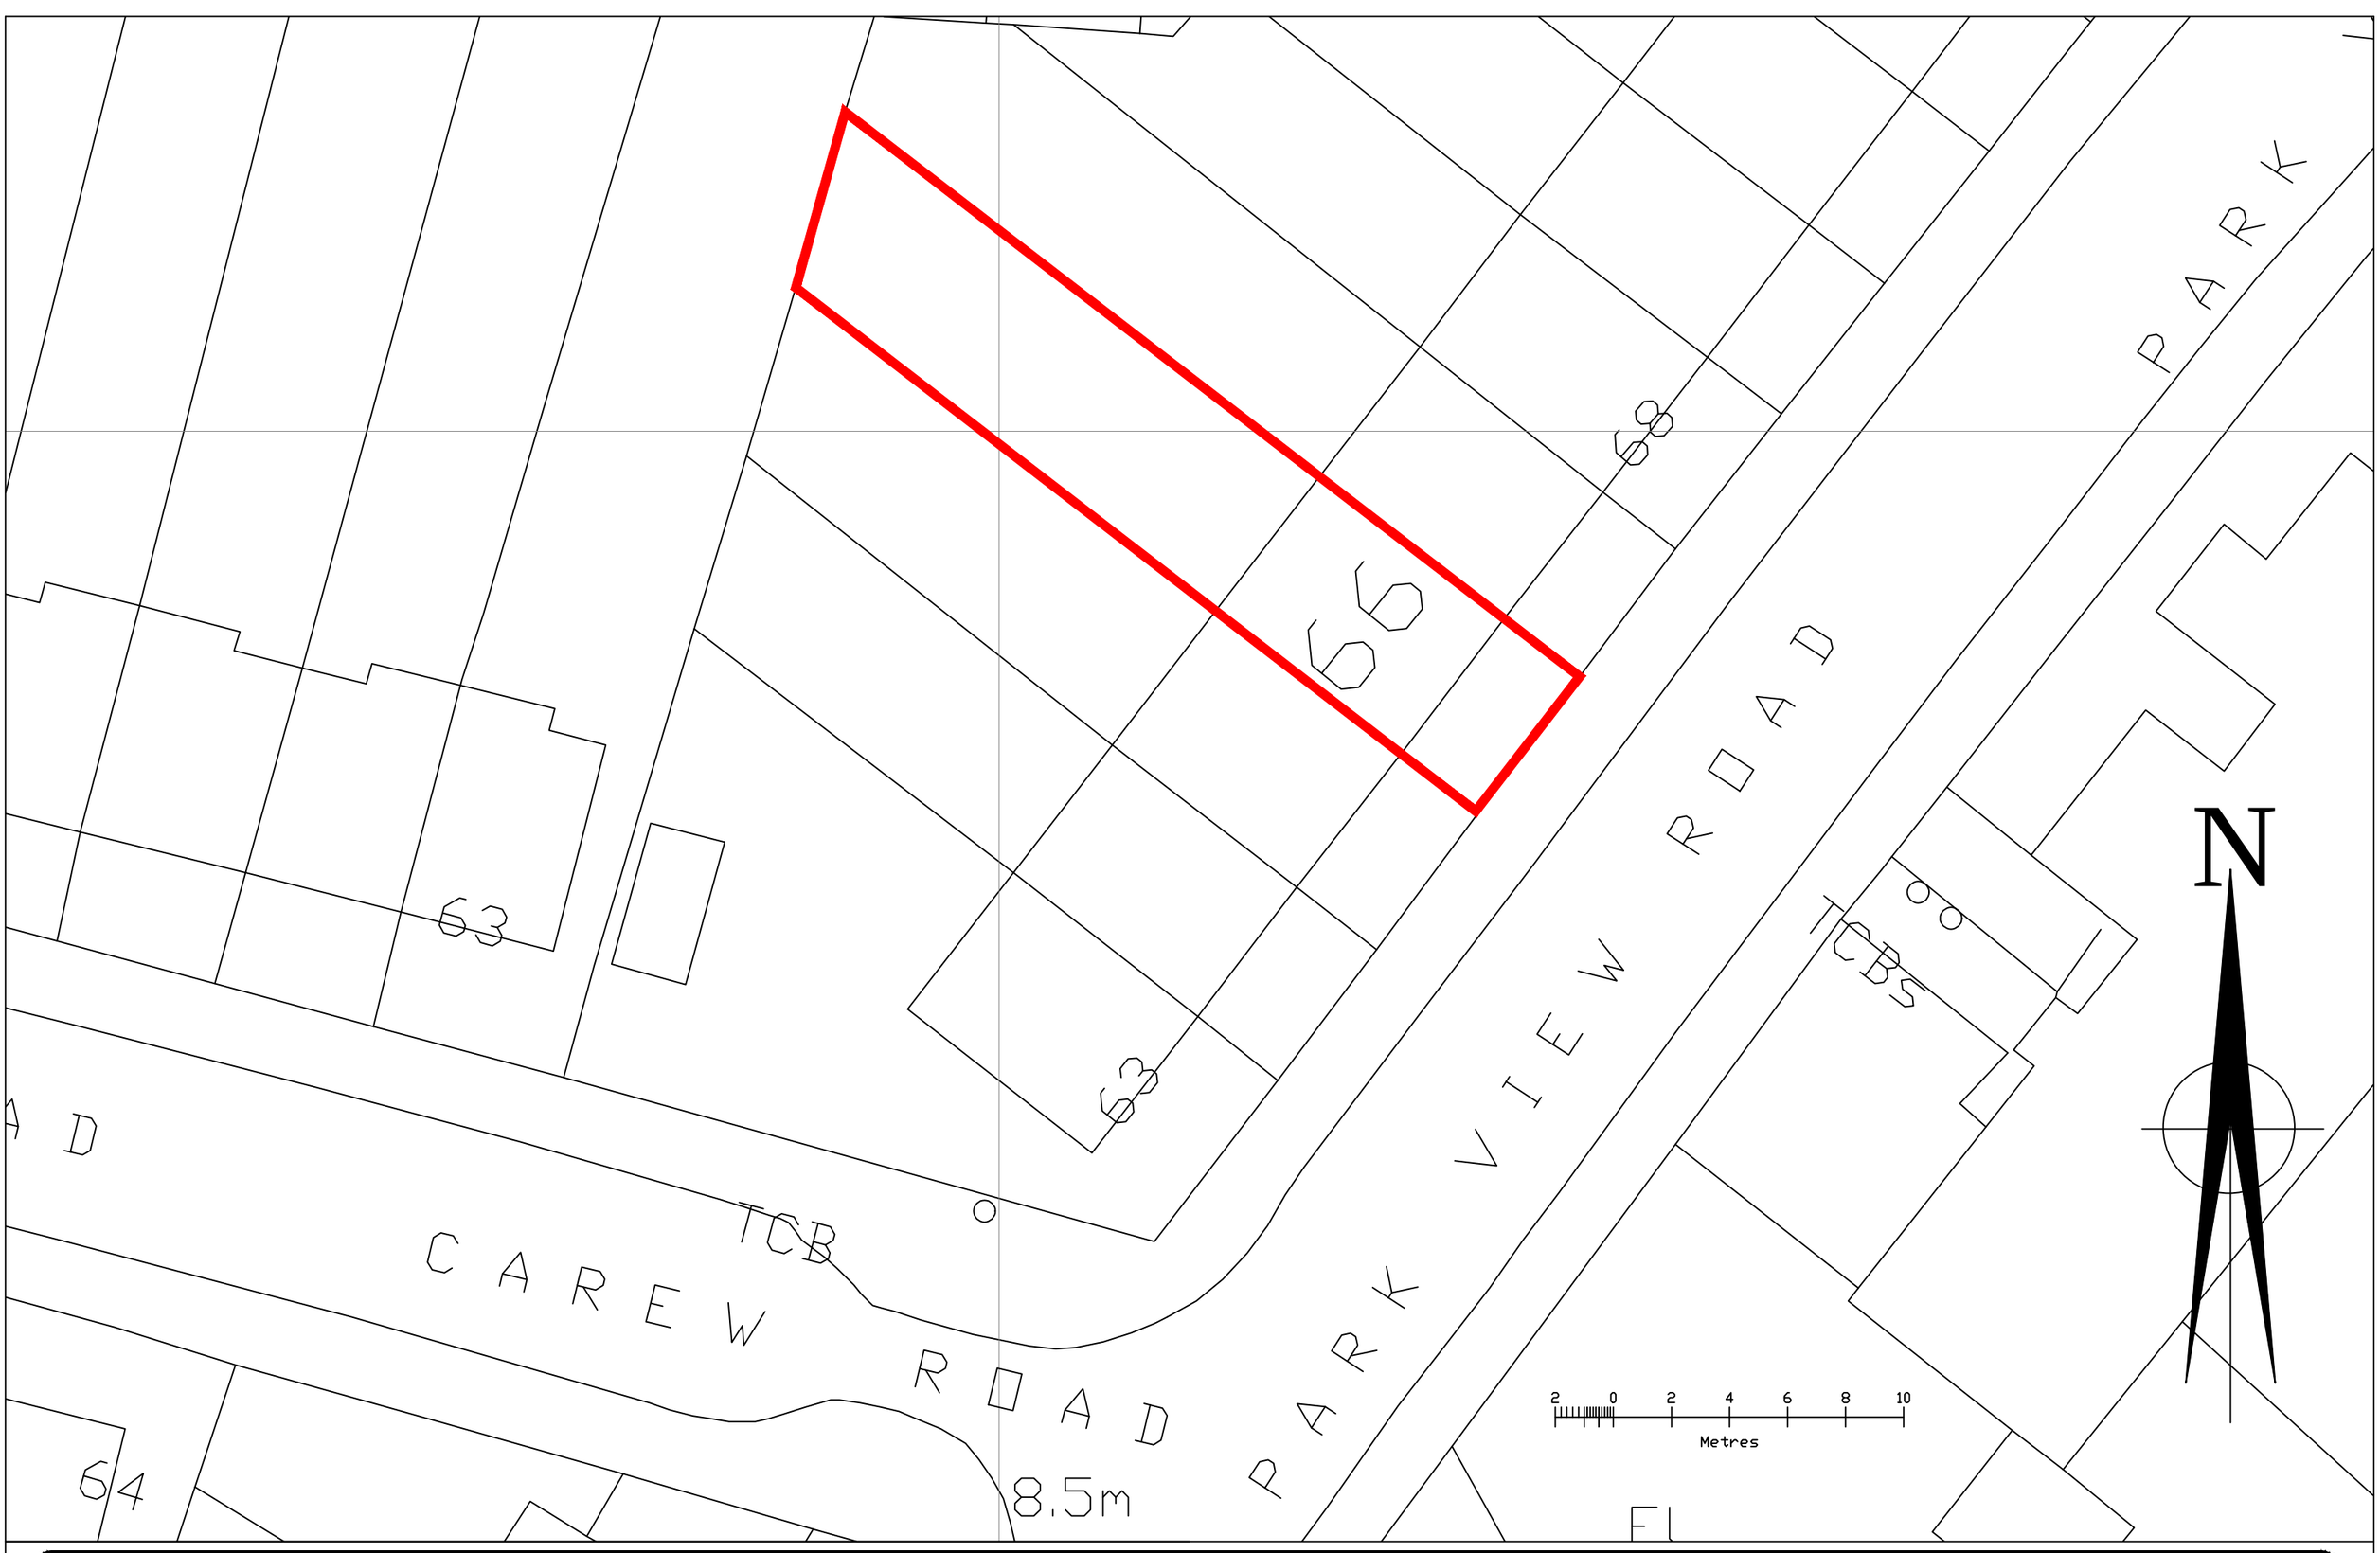


CLIENT: MR C.C & MRS P. N ANOMNEZE		SHEET No: L(00)01A	JOB TITLE AND LOCATION: PROPOSED GROUNG FLOOR SINGLE STOREY EXTENSION AND LOFT CONVERSION AT No 66 PARK VIEW RD. TOTTENHAM HALE N17 9AX. LONDON	JOB No: PMC/RP:800-DV0615	PROJECT ARCHITECTS: PROJECT MAGNATE CONSULTING, 33 BOARDMAN PLACE ROLLASON WAY, BRENTWOOD, ESSEX. CM14 4ER	REV.	DESCRTIPTION / DATE
SCALE: 1:200	DATE: JULY 2015	DRAFTED BY: BOD	CHECKED:	DRAWING TITLE: SITE PLAN	PROJECT MAGNATE CONSULTING		