COPYRIGHT: The contents of this drawing may not be reproduced in whole or in part without express written consent of Javied Sharif of JS Surveying and Design Services Ltd.

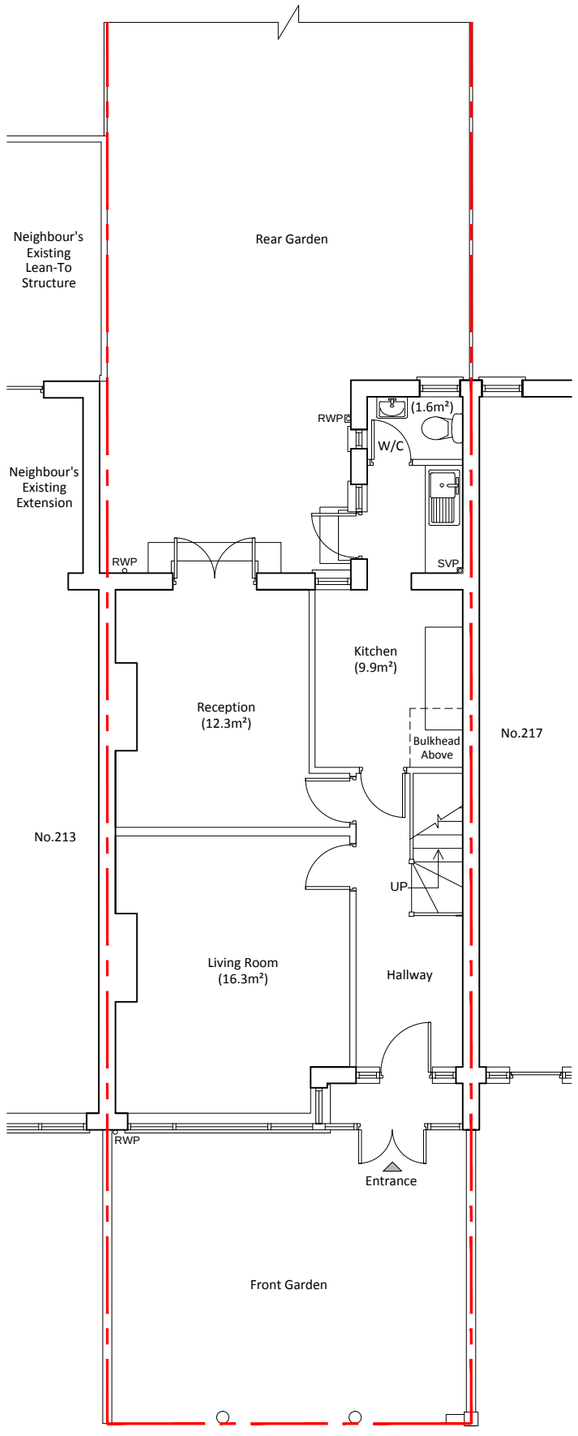

PROPOSED GROUND FLOOR PLAN

SCALE 1:100

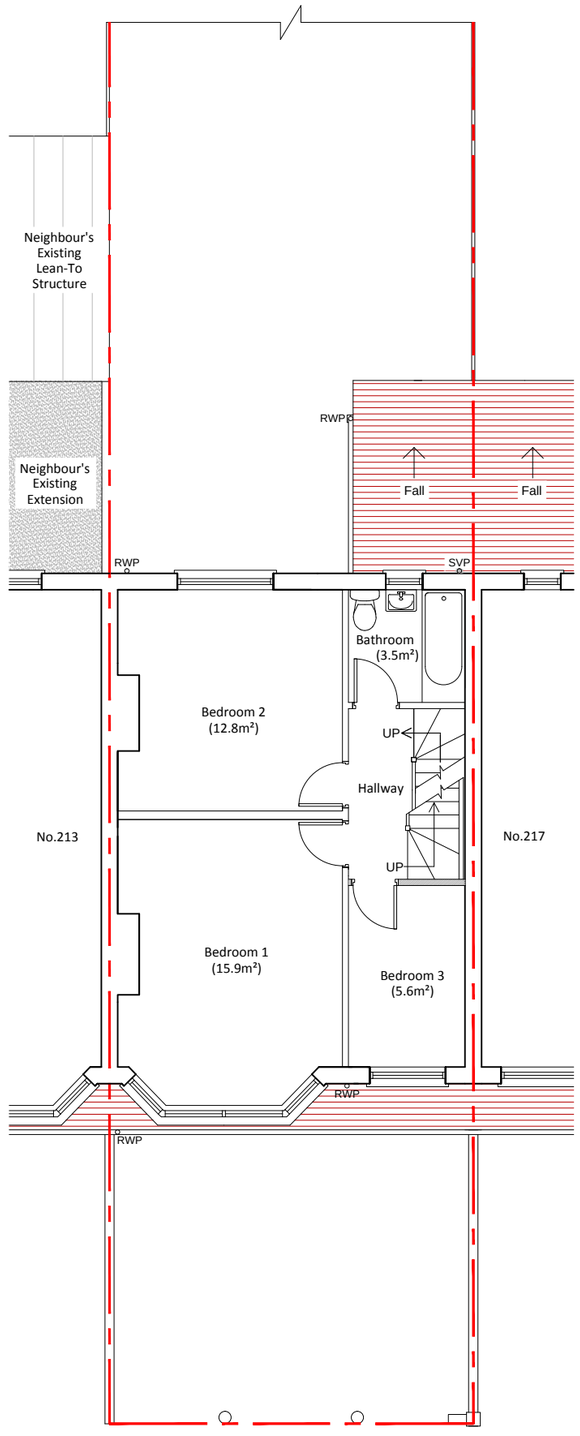

PROPOSED FIRST FLOOR PLAN

SCALE 1:100

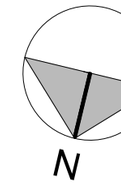

METERS @ 1:100

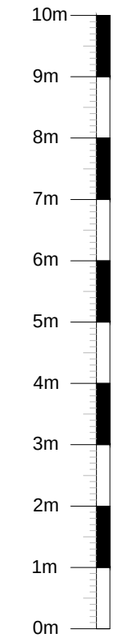

REV	DATE	COMMENT	DRN

Surveying & Design Services Limited
110 GOODMAYES ROAD, ILFORD, ESSEX IG3 9UZTEL: 020 8590 2248
E.mail: info@jssd.co.uk

PLANNING ISSUE

SITE ADDRESS: 215 LORDSHIP LANE, LONDON, N17 6AA

SUBJECT: PROPOSED GROUND AND FIRST FLOOR PLANS

DRAWING NO: JS/SP/839/1/04

SCALE: 1:100 @ A3 | DATE: APR 2015

DRAWN BY: AH | CHECKED BY: JS

REV: