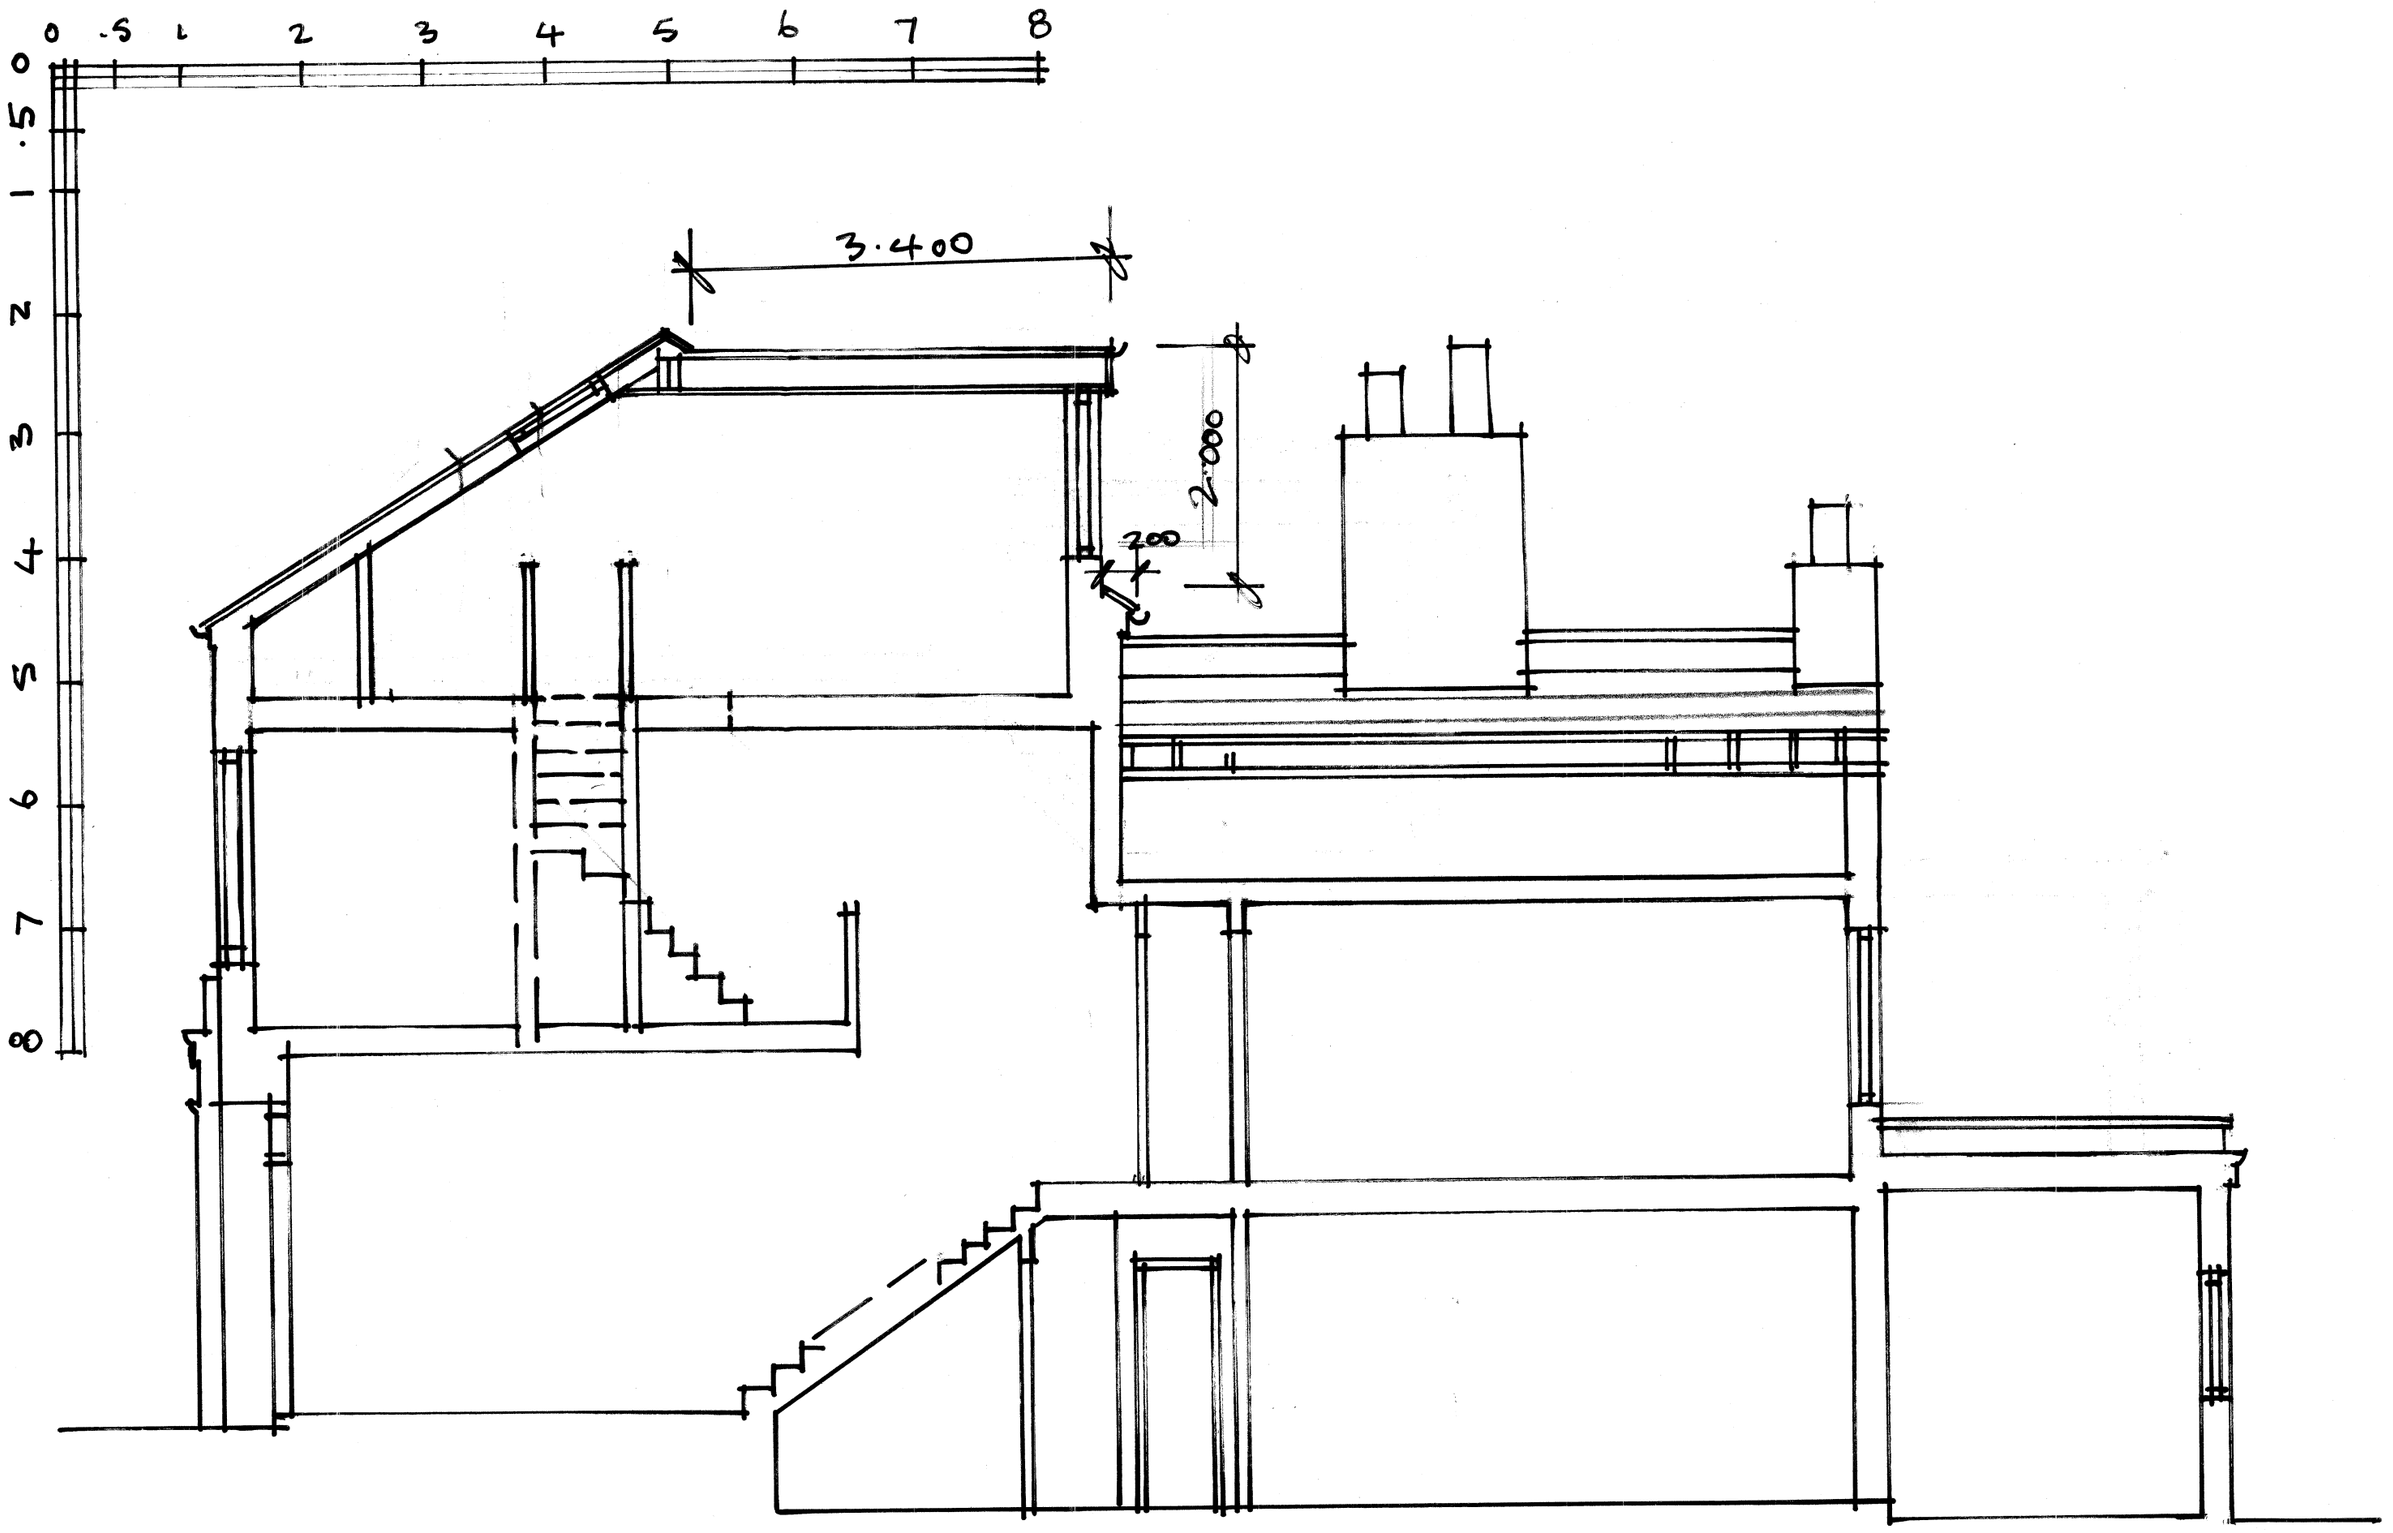

SECTION X-X.

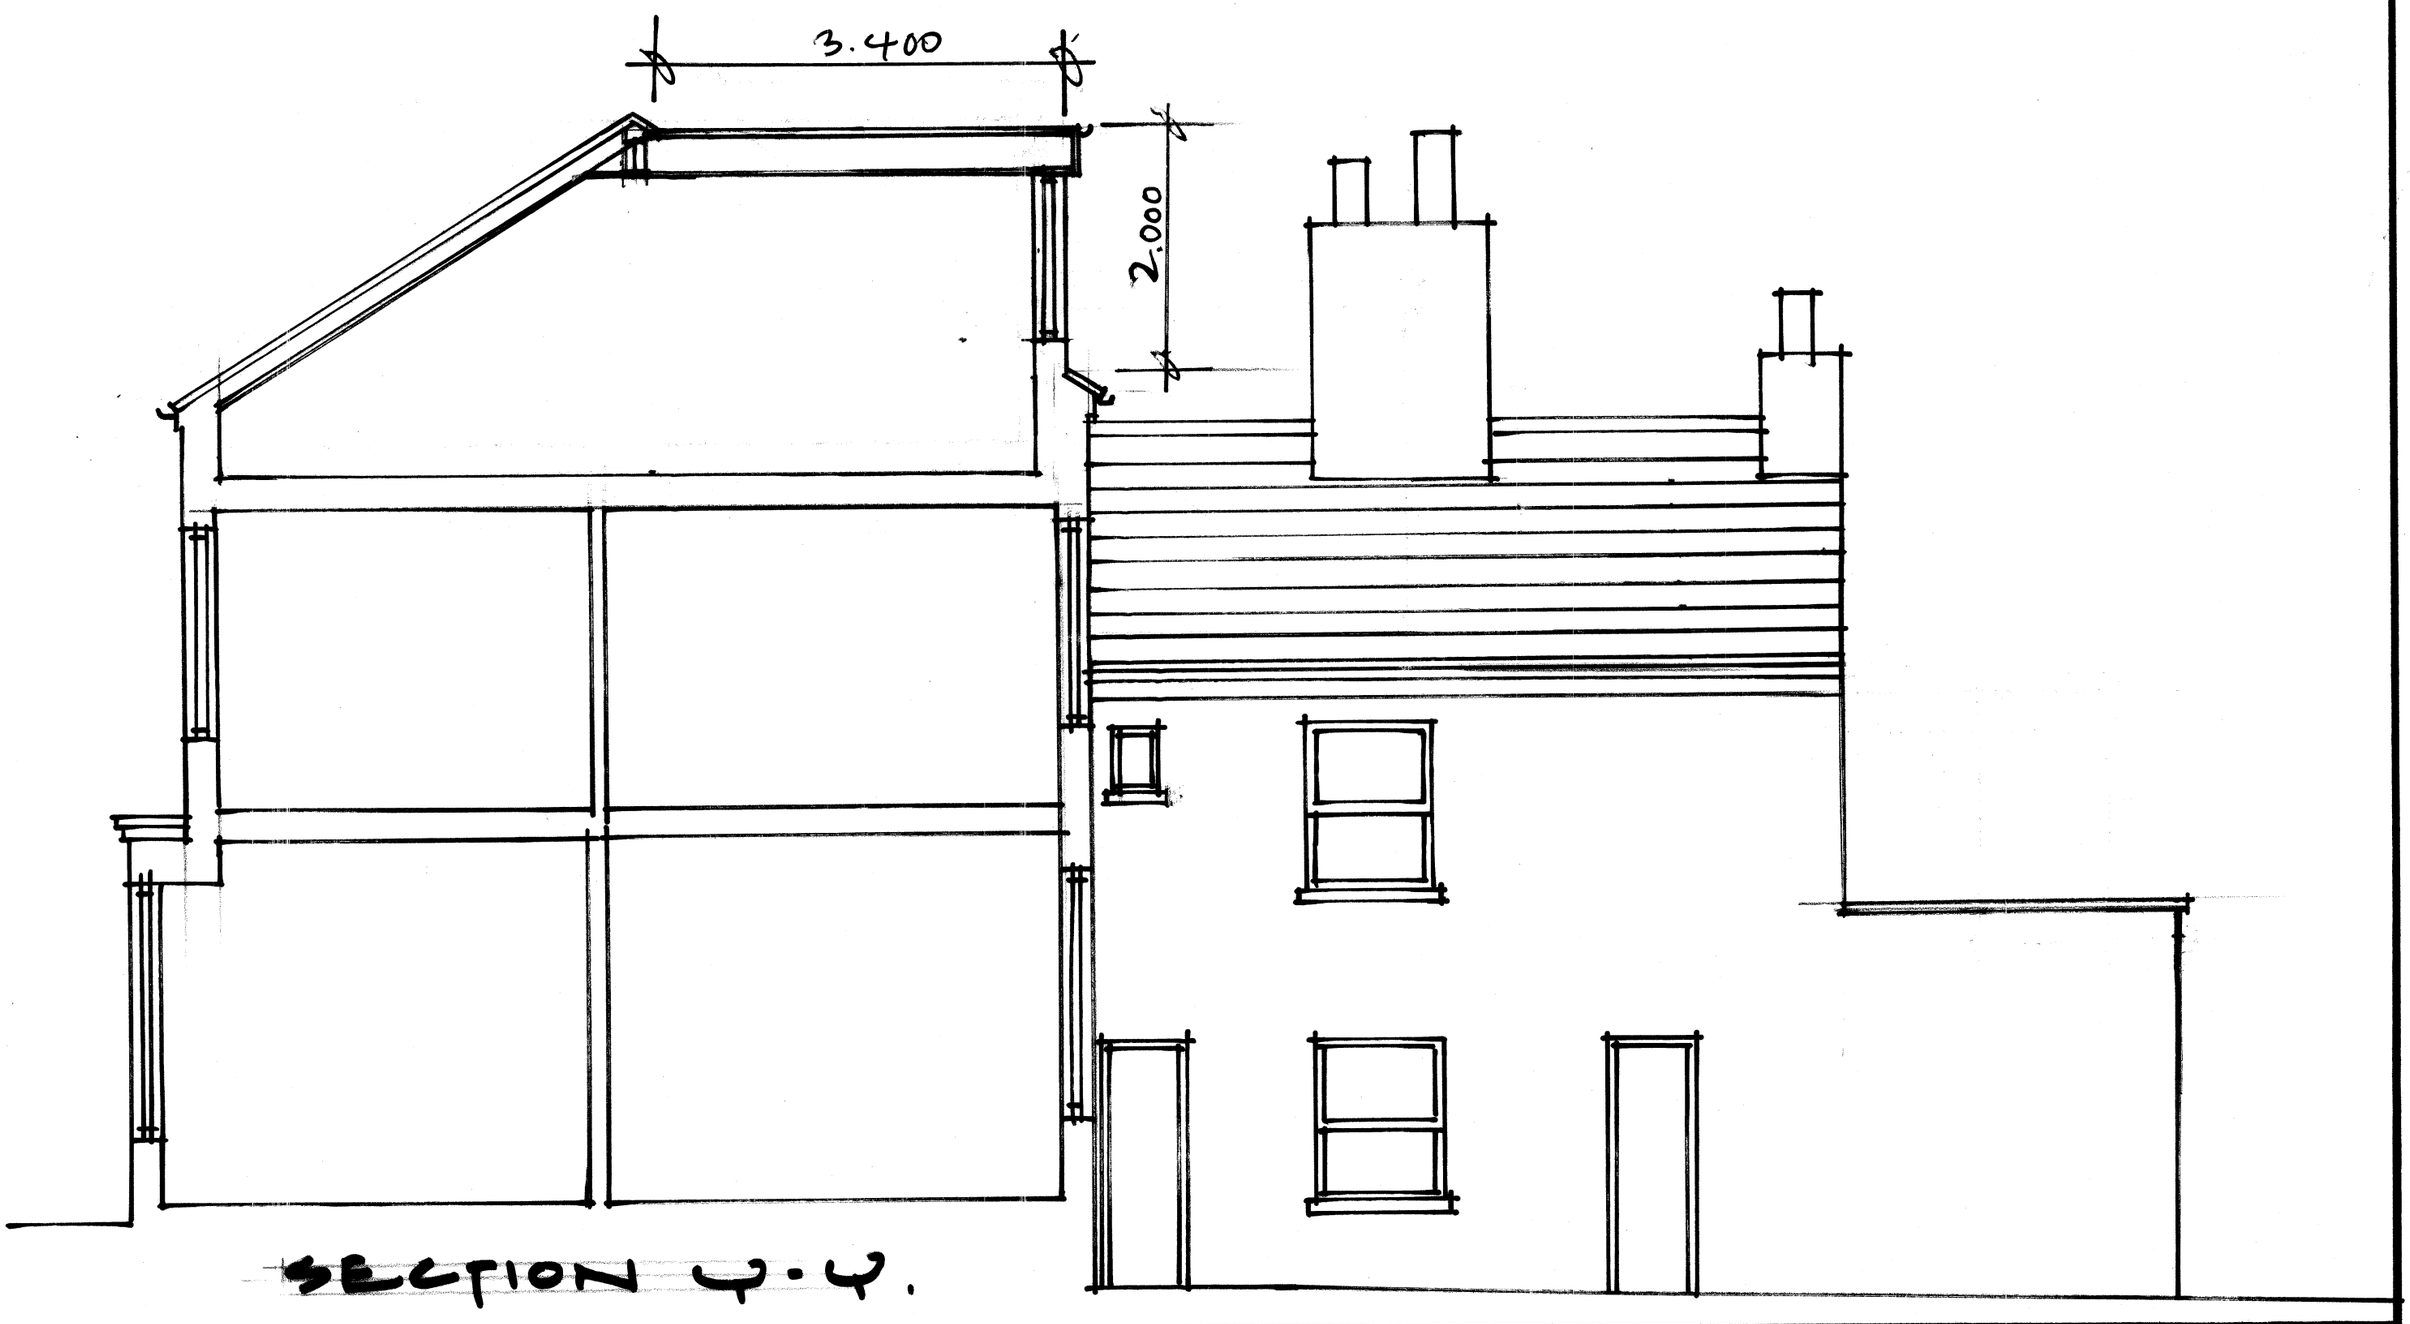

SECTION Y-Y.

AGENT: CRYSTAL BLUE SKY DEZINE GINO DALMAT (DIPL. ARCH).	**PROJECT:** HOUSE REMODELLING & ROOF CONVERSION. OF HMO.	**ADDRESS:** 28, ELSDEN ROAD. TOTTENHAM. LONDON N.17.	**NOTES:** FOR ALL RELEVANT NOTES. TO THIS DRAWING SEE; DWG. NO CBSD/NN/01.
8 THE OLD DRIVE WELWYN GARDEN CITY HERTS AL8 6TB. M: 07544 597633.	**TITLE:** PROPOSED SECTIONS.	**DATE:** 7/11/2014.	**REVISIONS:** A. HEIGHT OF DORMER SECTION 1. 11.5.2015.
	SCALE: 1:50	**DWG. NO** CBSD/NN/07	