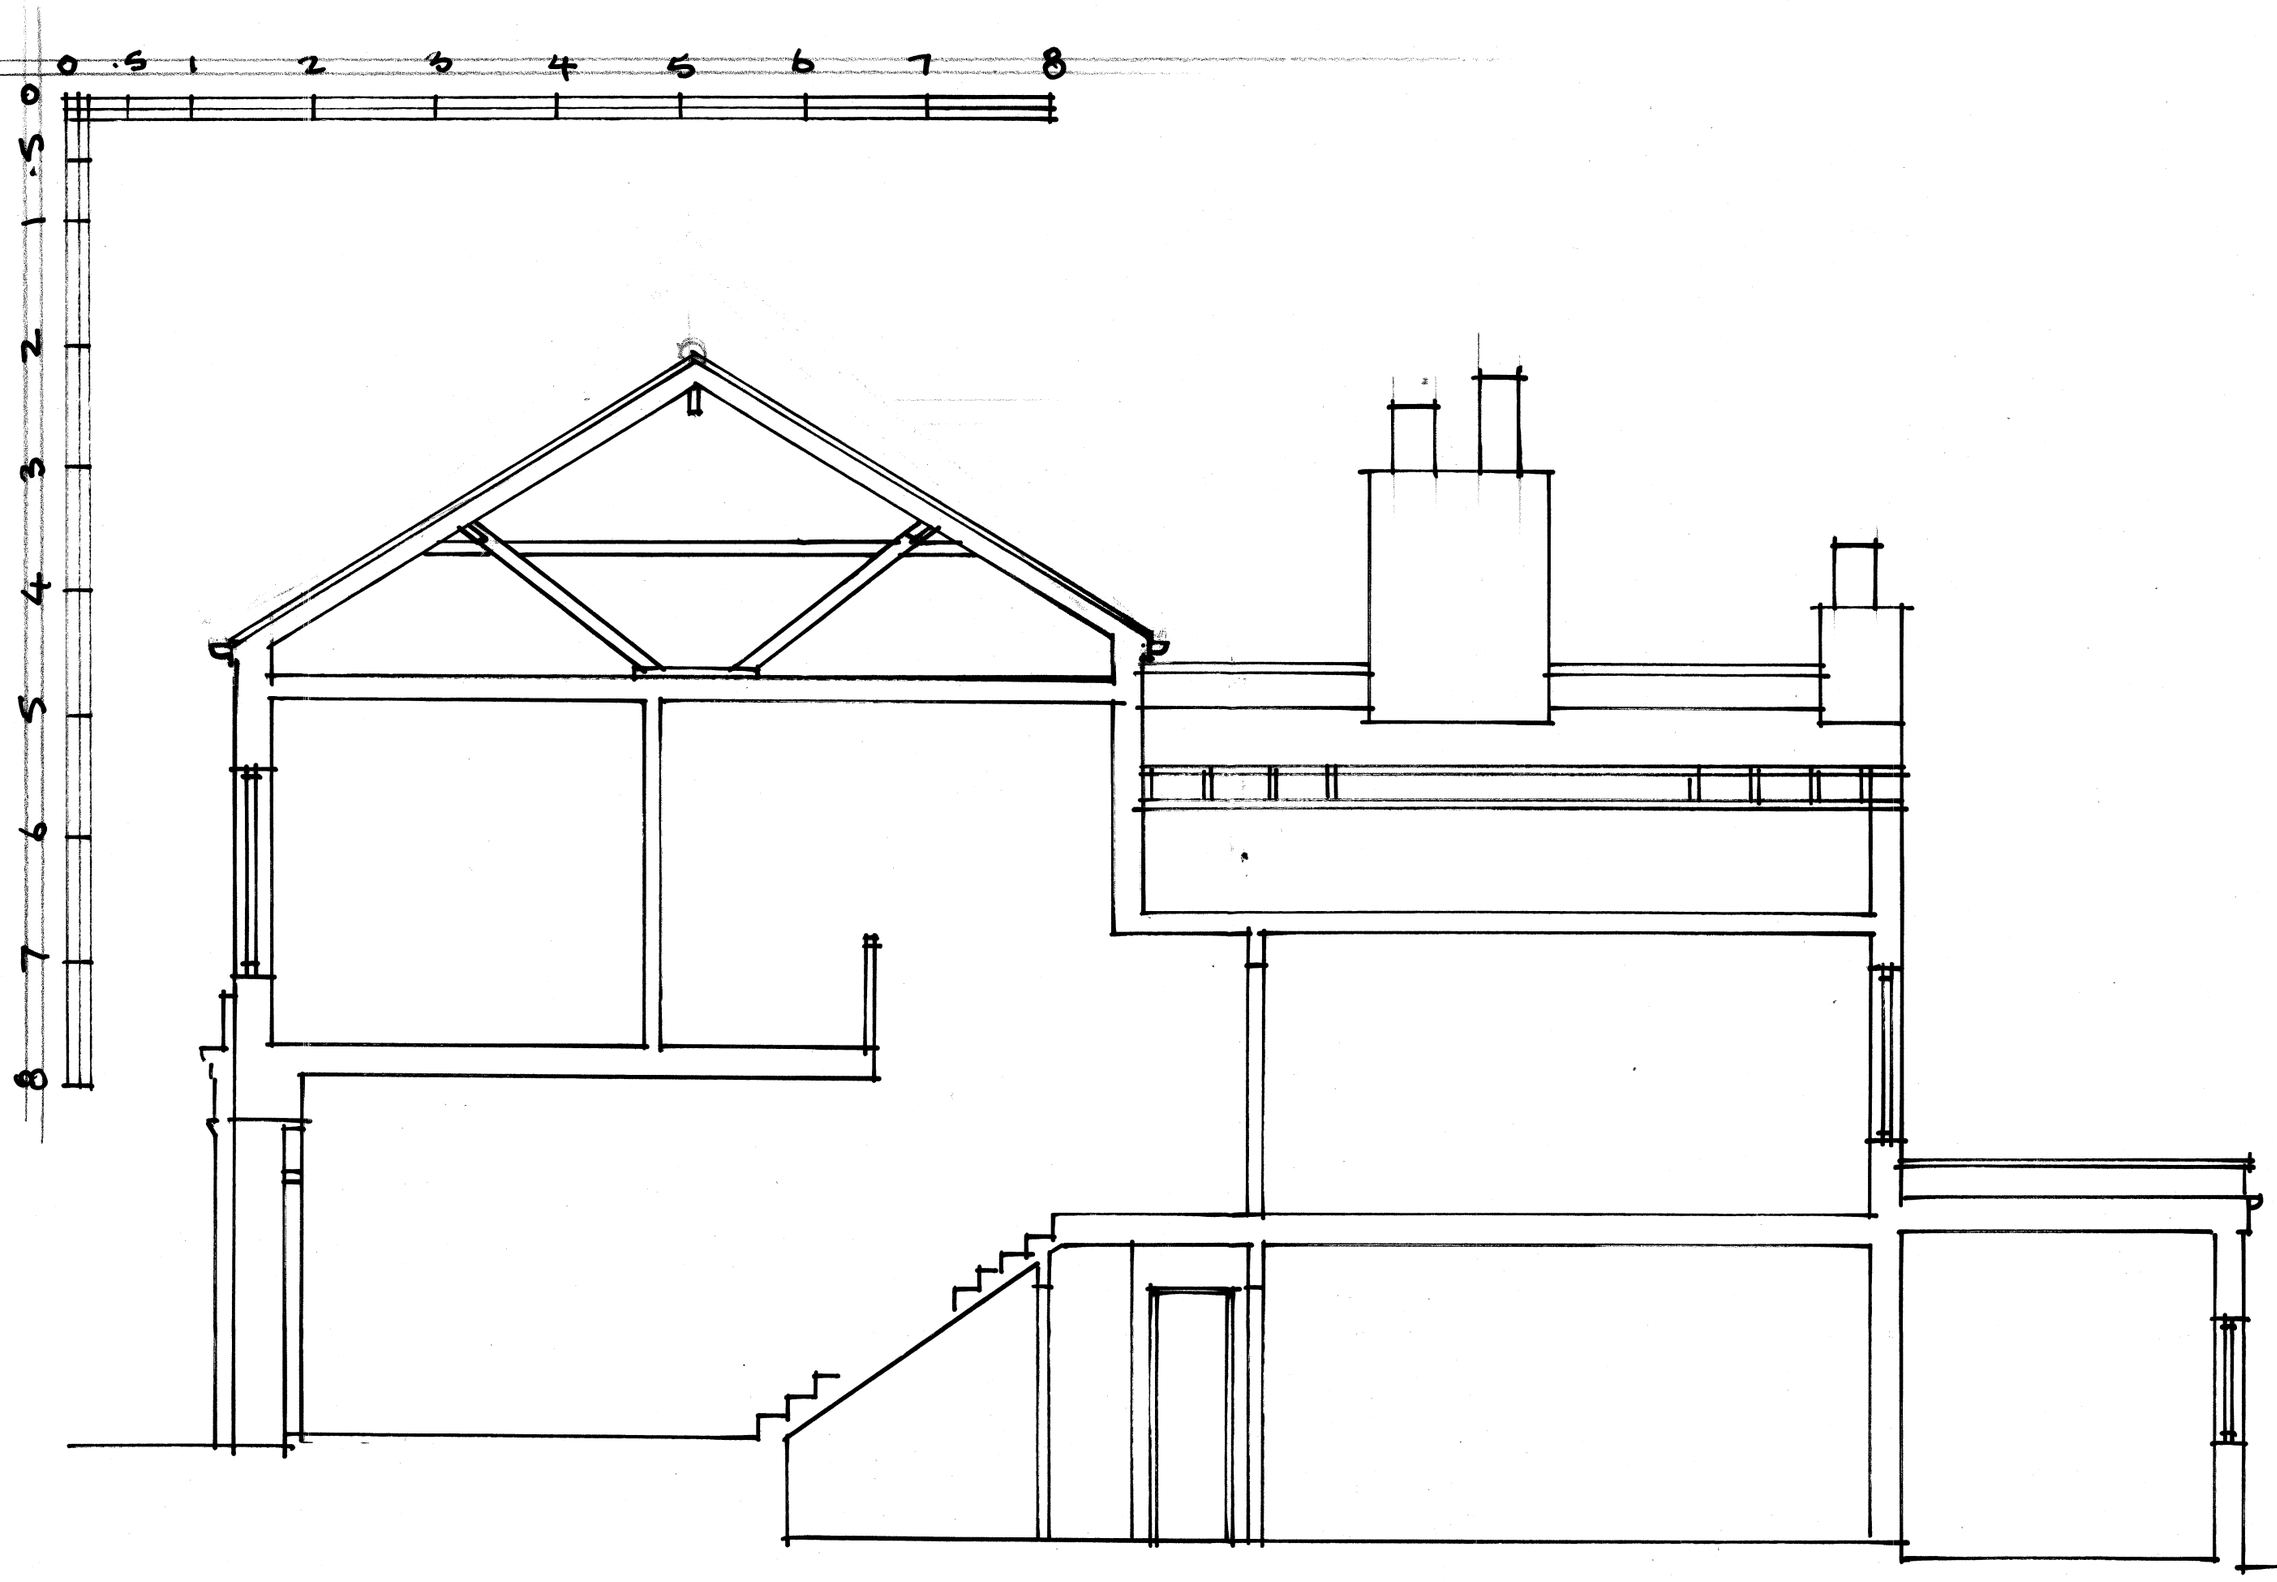

SECTION X-X.

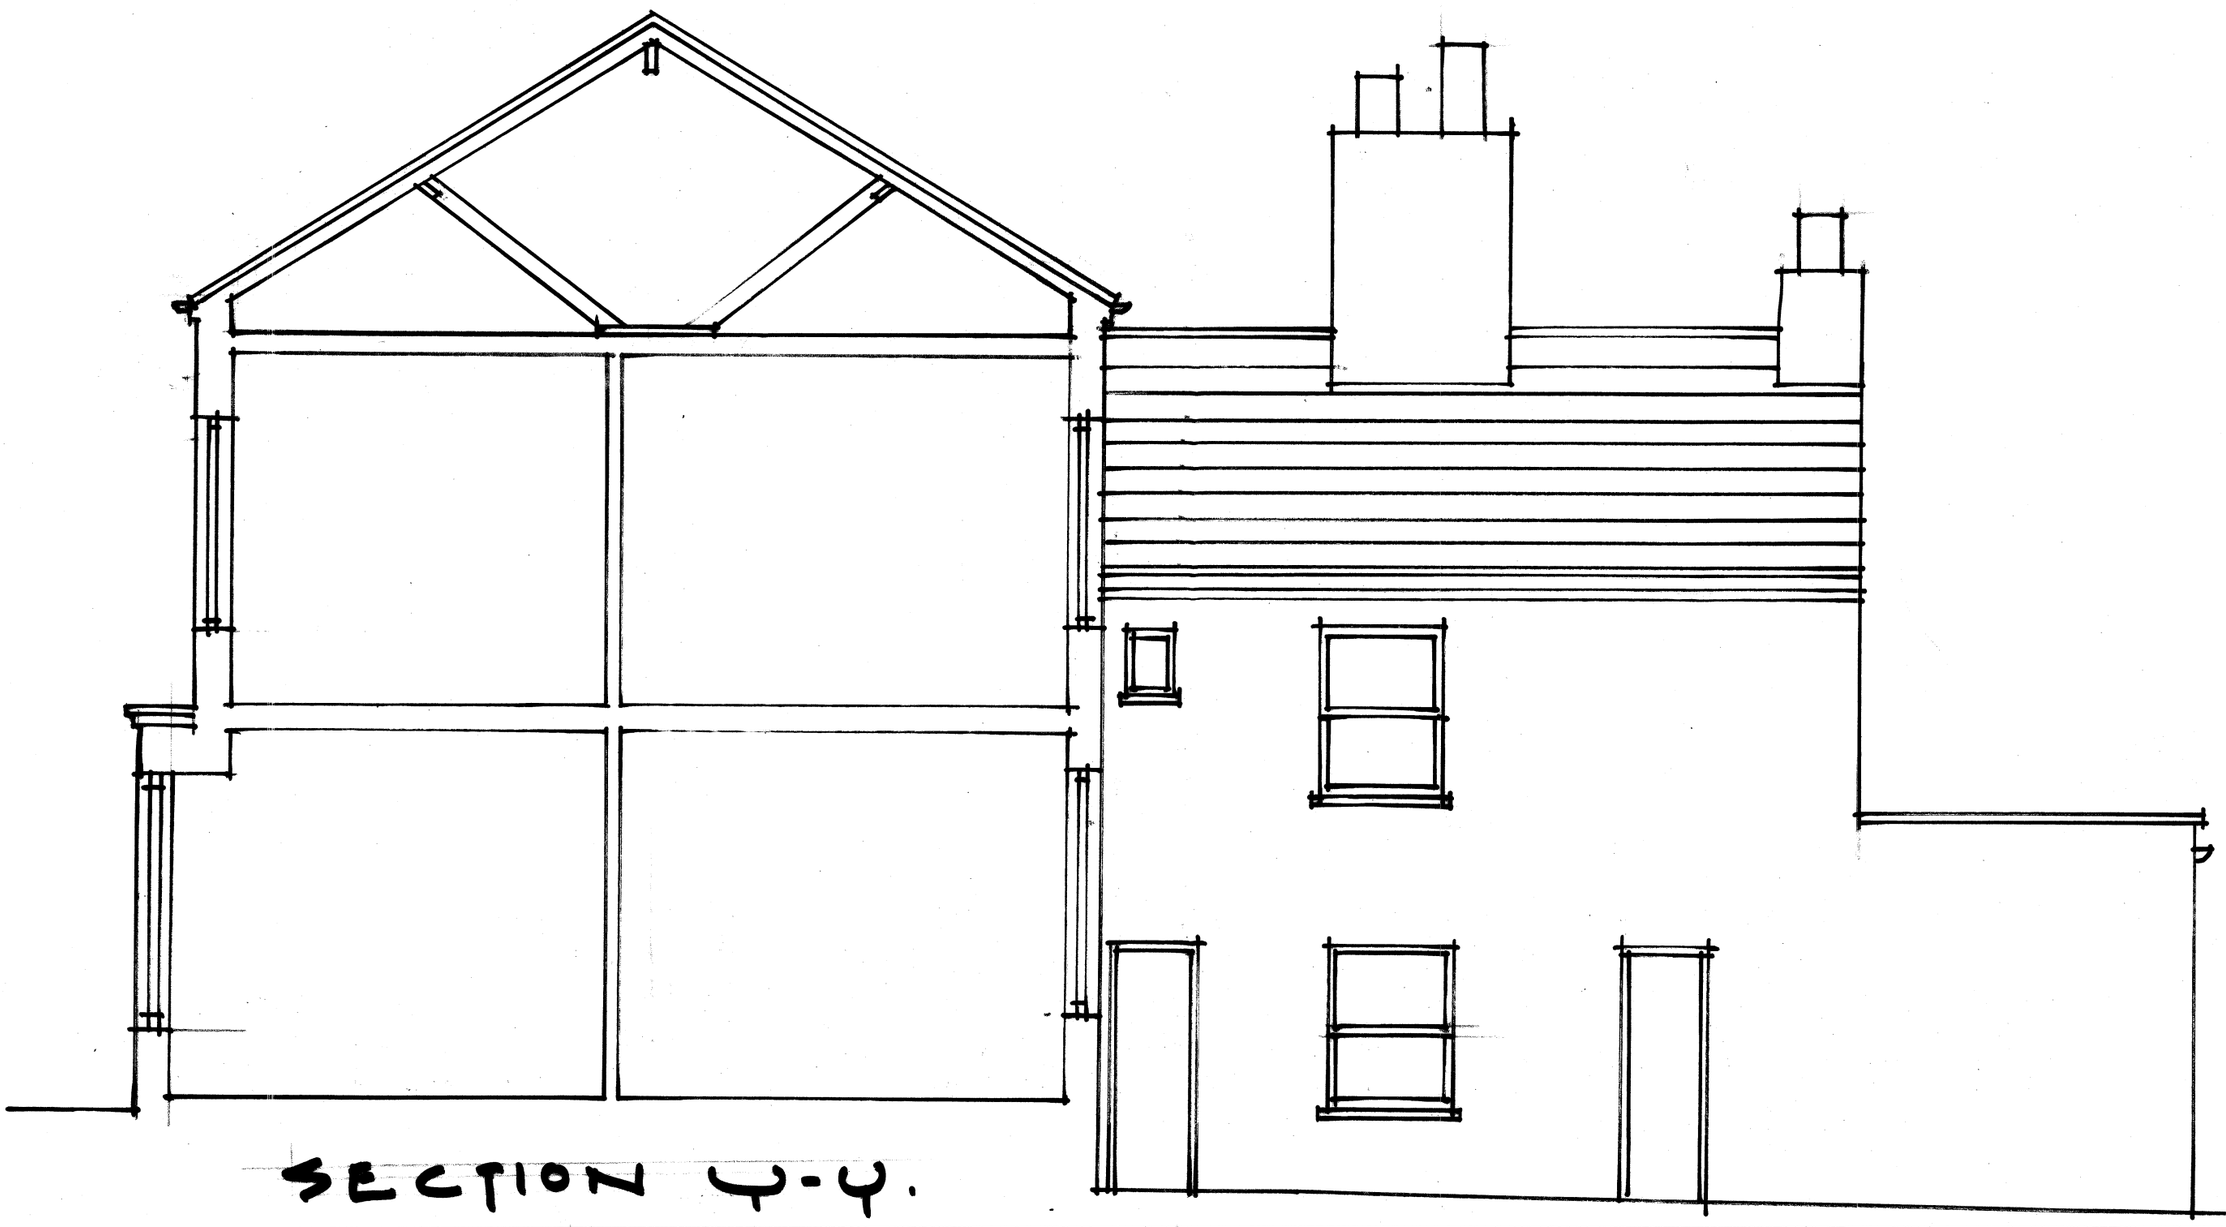

SECTION Y-Y.

AGENT: CRYSTAL BLUE SKY DEZINE GINO DAURAT (DIPL. ARCH).	**PROJECT:** HOUSE REMODELING & ROOF CONVERSION. OR HMO.	**ADDRESS:** 28 ELSPEN ROAD TOTTENHAM. LONDON N.17.	**NOTES:** FOR ALL RELEVANT NOTES TO THIS DRAWING, SEE: DWG. NO: CBSD/NN/01.
8 THE OLD DRIVE WELWYN GARDEN CITY HERTS AL8 6TB M: 07544 597633	**TITLE:** EXISTING SECTIONS.	**DATE.** 7/11/2014.	
	SCALE: 1:50.	**DWG. NO.** CBSD/N.N/03.	