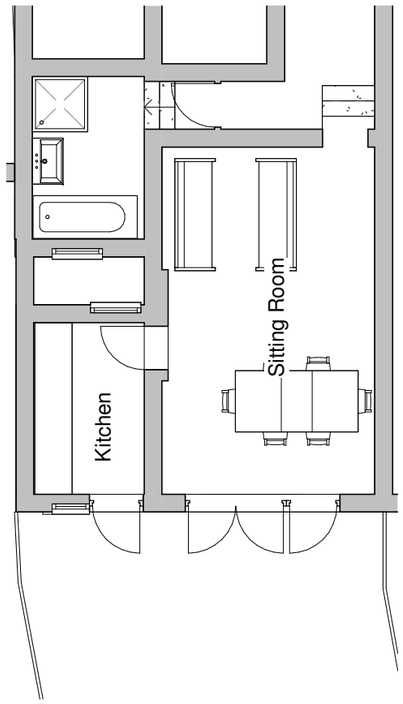

Existing Ground Floor

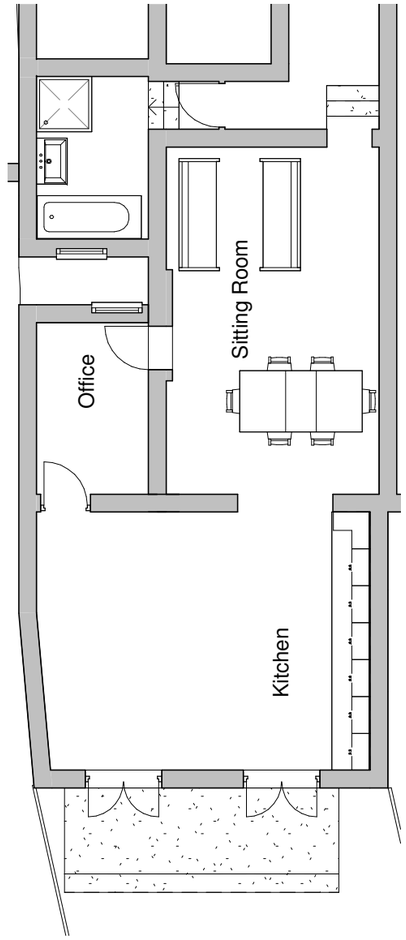

Proposed Ground Floor

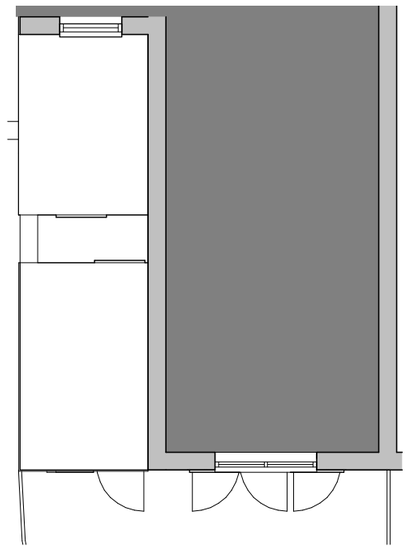

Existing Roof Plan

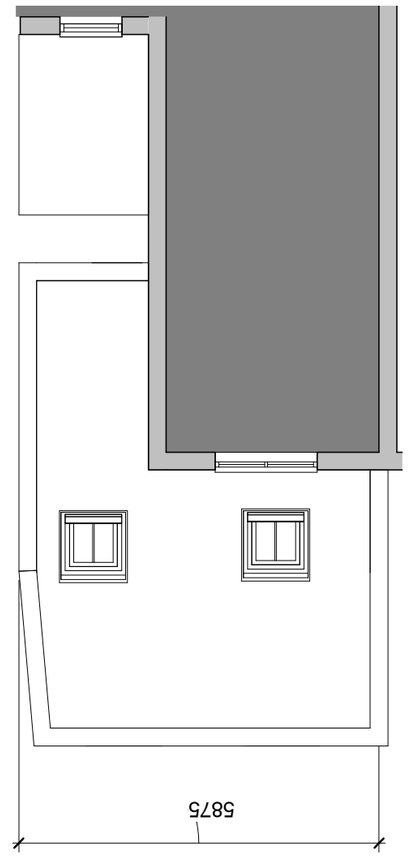

Proposed Roof Plan

Rev	Date	Comments	By	Chk
B	3-6-15	Dimension added	dm	dm
A	27-4-15	Planning Submission	dm	dm

0 5 10 m

Chartered Institute of Architectural Technologists
Registered Practice

Arta Architectural
A CIAT Registered Practice
Portland House
51 Colney Hatch Lane
Muswell Hill
London
N10 1LJ

e: info@arta-architectural.com
w: www.arta-architectural.com
t: 0845 299 3402
t: 0208 883 9904

Existing and Proposed Ground Floor and Roof Plans

Scale 1 : 100
Issued April 2015

Client A Brintrup
Project 46 Rosebery Road
N10

Drawing No. ROS P 02