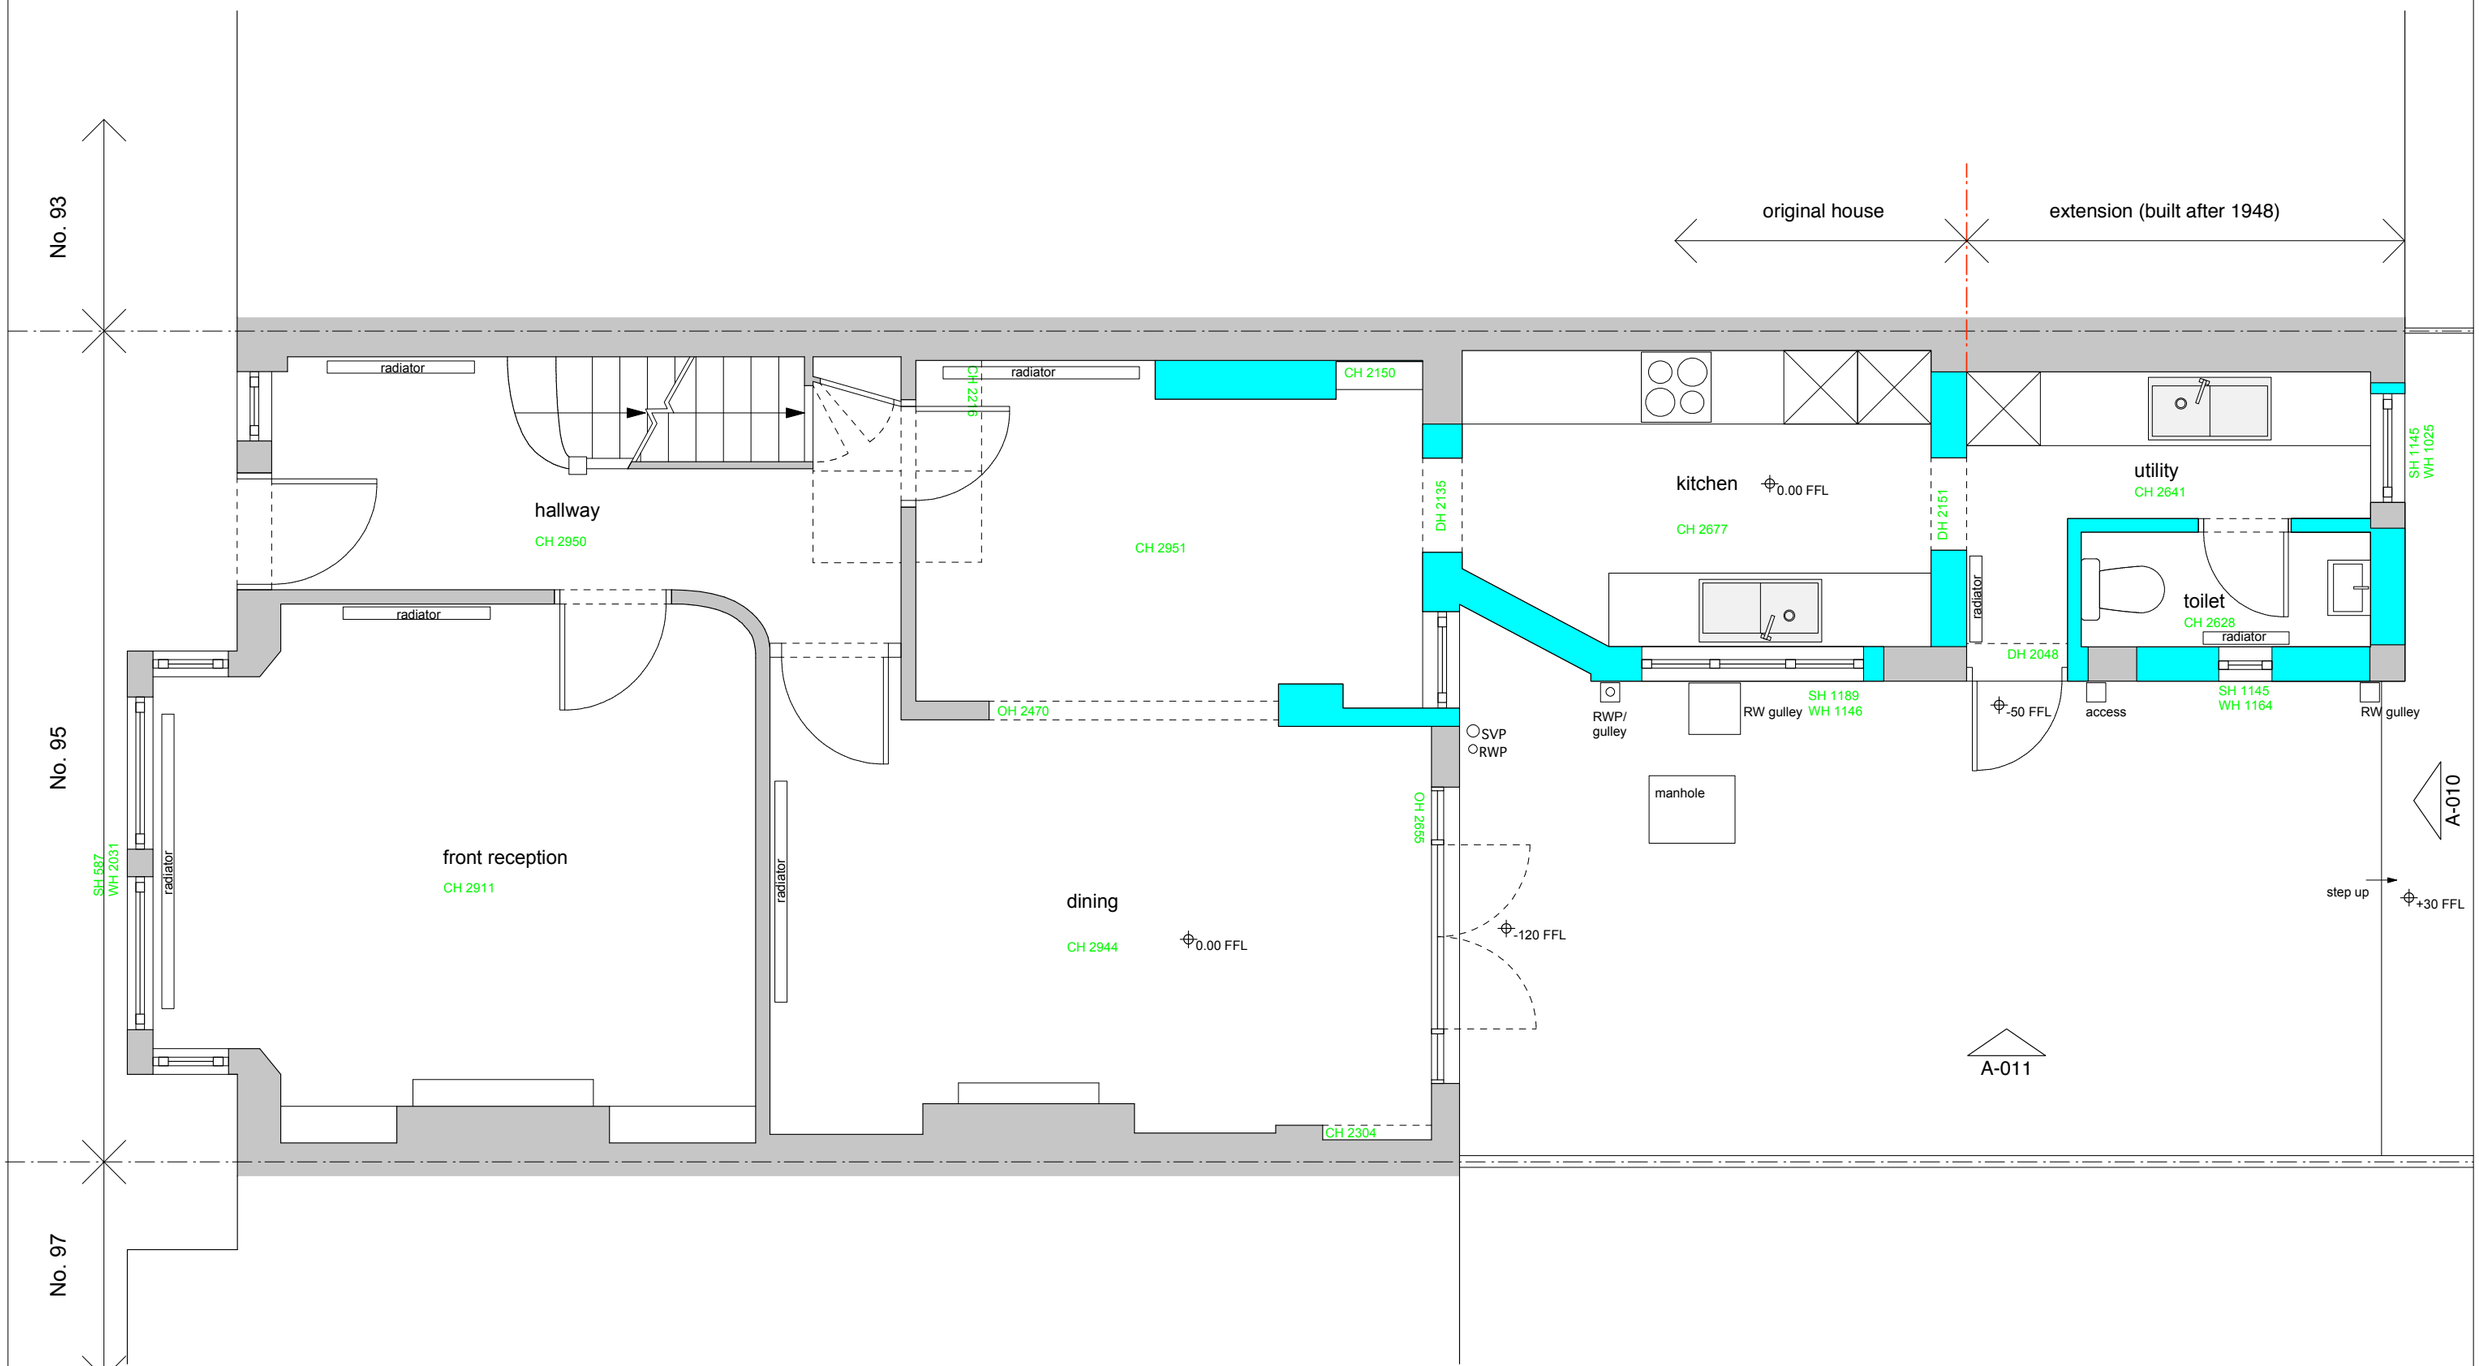

rev	date	notes
P2	28/04/15	issued for planning

dimensions are not to be scaled from this drawing. this drawing is based on current available information and should not be relied on as accurate measurements of usable space. the contractor is responsible for checking all dimensions on site.

this drawing is property of A2studio ltd. and copyright is reserved by them. the drawing is issued on condition that it is not copied or disclosed by or to any unauthorised persons without the prior consent in writing of A2studio ltd.

elements to be demolished/removed

A2studio
46b tottenham lane, london N8 7ED
T 020 7998 9066
E info@a2studio.co.uk

project
95 redston road
london N8 7HG

title
existing ground floor plan

issue	scale	date	drw no	rev
planning	1:50 @ A3	28.04.2015	RED A-001	P2