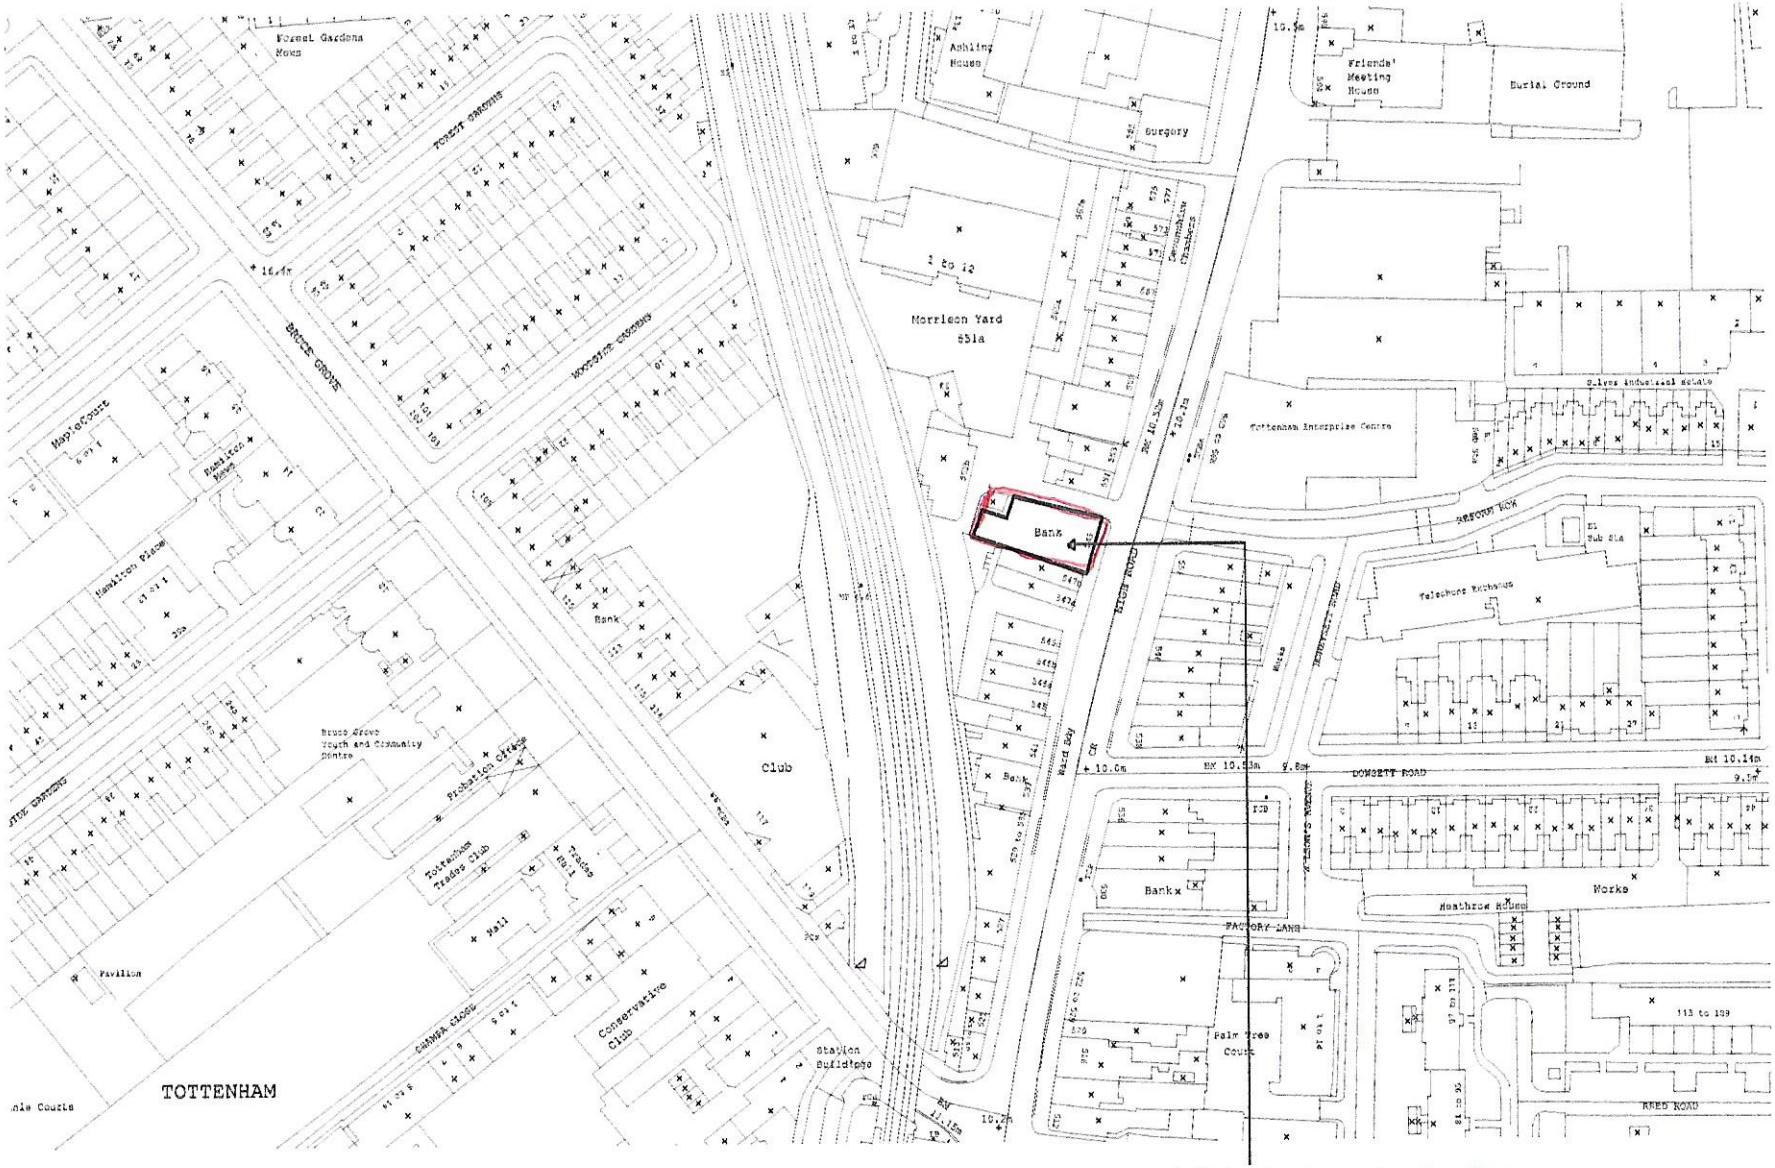

Proposed site for development No: 549

NOTES:

The drawings and the design hereon is the copyright of Milan Babic Architects Ltd and must not be reproduced without their written consent.

Figured dimensions only to taken from this drawing. All dimensions to be checked on site and Milan Babic Architects Ltd informed immediately of any discrepancies.

All works to be carried out in accordance with Local Authority approval, Building Regulations and current British Standards

Indicates revisions made to this drawing.

REV	DATE	INITIALS	DESCRIPTION
00	12.04.2012	AM	ISSUED FOR PLANNING

0 1 2 3 4 5 6 7 8 9 10m

N

Milan Babic Architects Ltd

Architects + Urban Designer
Bickel's Yard
151B Bermondsey Street
London SE1 3UW
TEL: (0)203 117 0120
FAX: (0)203 117 0122

E-mail:
milan@mb-architects.co.uk

PROJECT: **Proposed conversion of upper parts to 6 flats**
549 High Road
Tottenham
N17 6SG

CLIENT: Bicester Properties Ltd.

DWG TITLE: **Ordnance Survey Map**

DWG NO:

SCALE: 1:1250 @ A3

DRAWN BY: AM