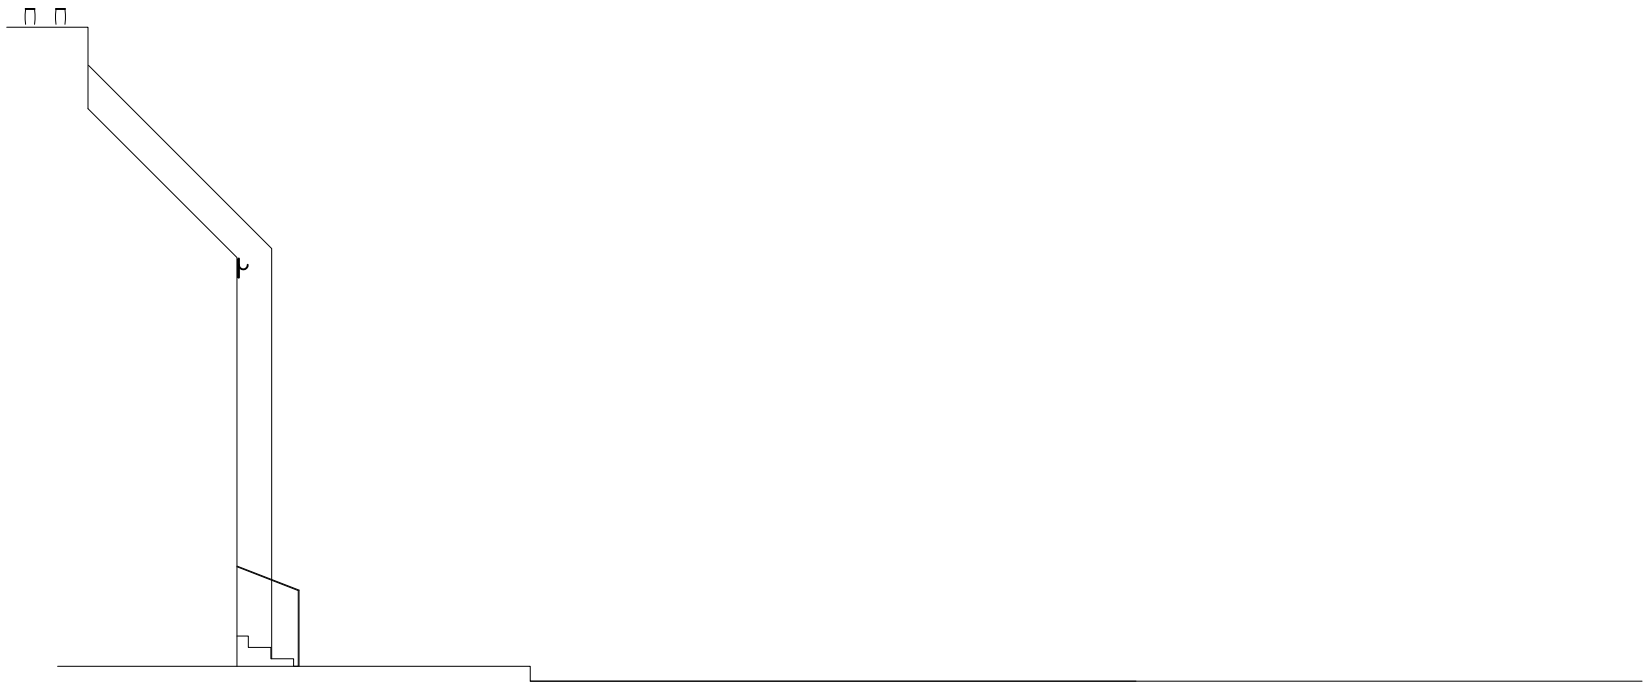

Existing

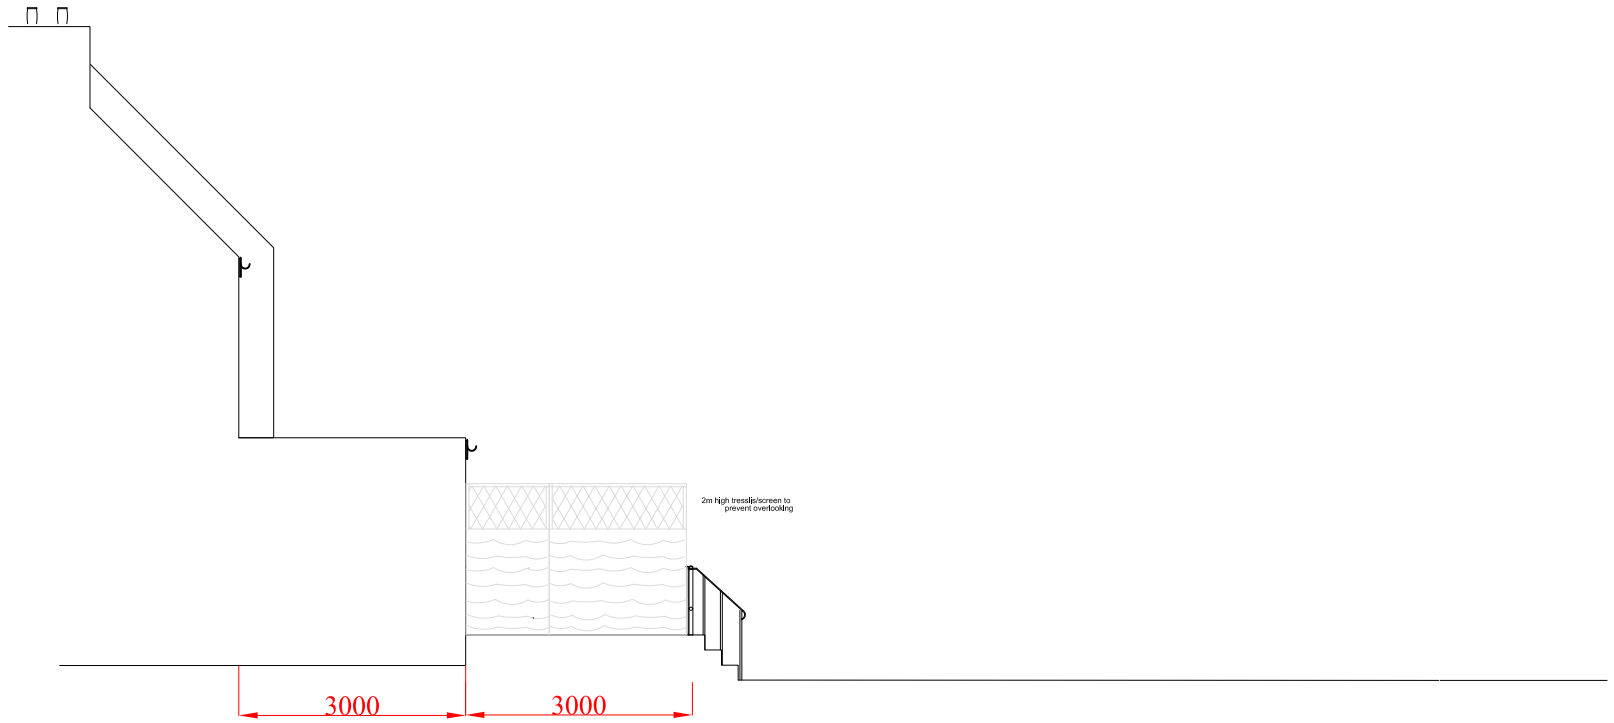

Proposed

Project Title: Rear Extension, Removal of Spine Wall	
Project Address: 77 Gaskell Road N6	

Dwg Title	Rear Garden Side Elevation
Scale @ A3	1 : 100
Date	Feb 2013
Drwg No.	EH/06/09/PAG/03 | Rev C

Haringey Council
Building Control

client:

Ola Oduyemi : Haringey Adaptations Team