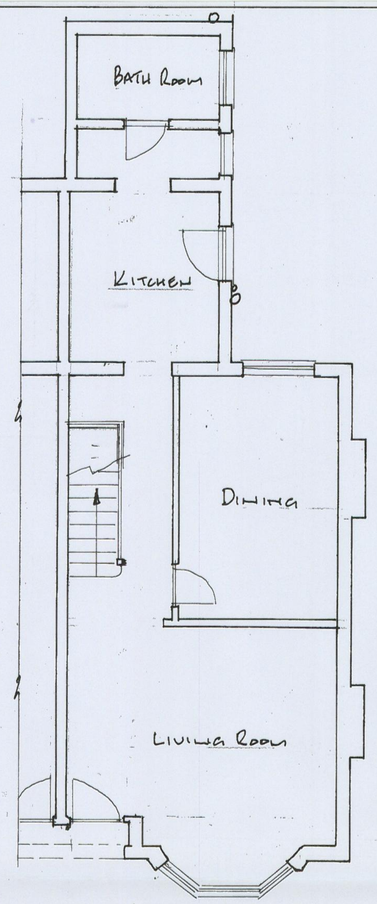

GROUND FLOOR PLAN EXISTING

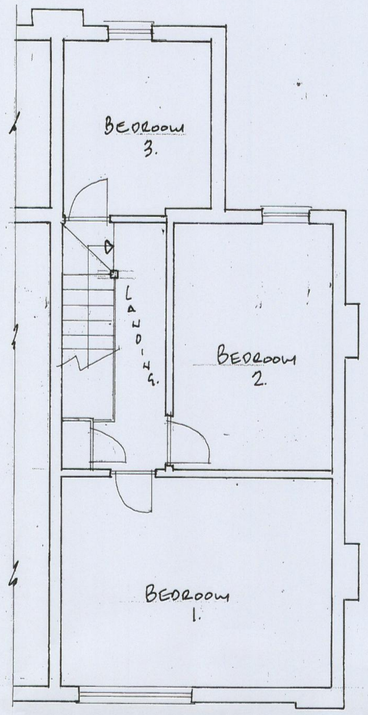

FIRST FLOOR PLAN EXISTING

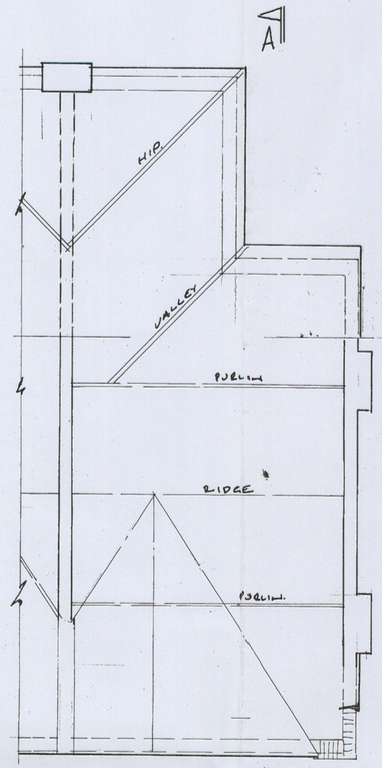

ROOF/CEILING PLAN EXISTING.

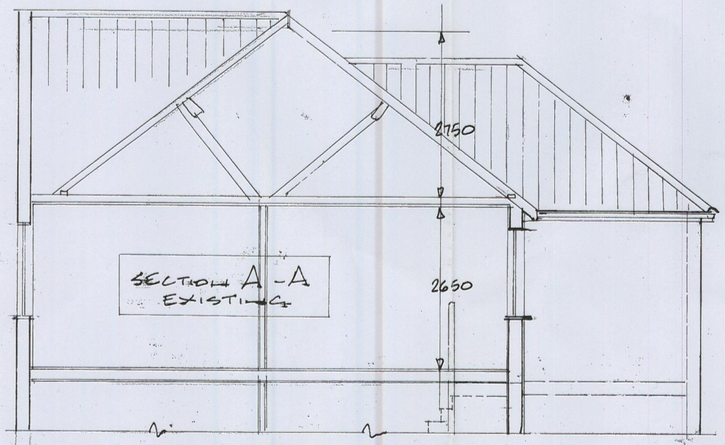

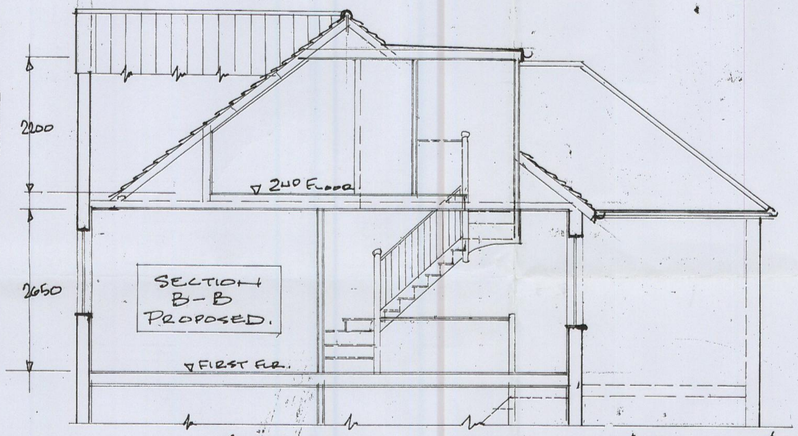

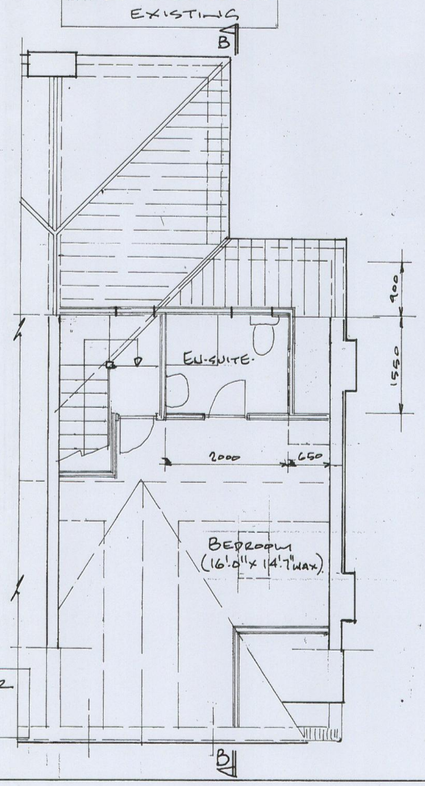

SECOND FLOOR PLAN PROPOSED.

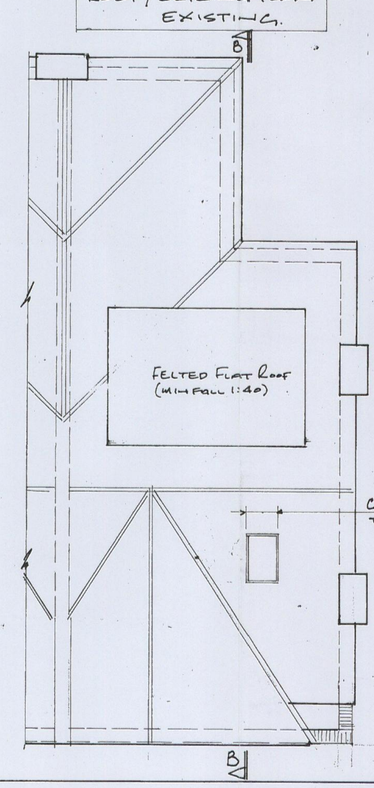

ROOF PLAN PROPOSED. 1:50

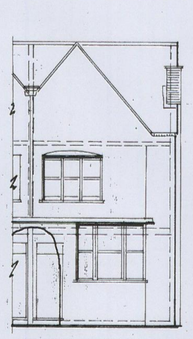

FRONT ELEVATION EXISTING. 1:100

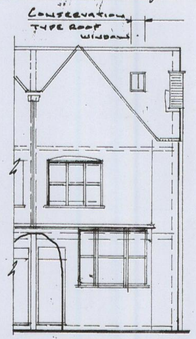

FRONT ELEVATION PROPOSED. 1:100

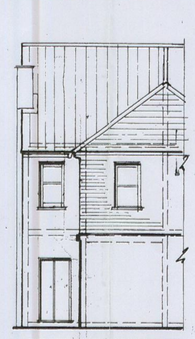

REAR ELEVATION EXISTING 1:100



REAR ELEVATION PROPOSED. 1:100

NB.
EXTERNAL MATERIALS AND FINISHINGS TO MATCH EXISTING IN ALL RESPECTS.

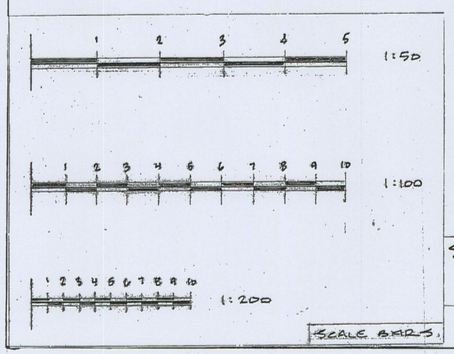

READ WITH DRG NO 15/12/02.

PROPOSED CONVERSION OF LOFT SPACE AT NO2 WALTHEOF AVENUE LONDON N17 7PL for MISS P. KERIN.

OURTIME DESIGN
"WOODSIDE" THE STABLES
NORTH END
BOCKHURST HILL
ESSEX IG9 5RQ
TEL:- 0208 506 2149

SCALE 1:50 1:100

DATE FEB 2015

DRG NO 15/12/01.