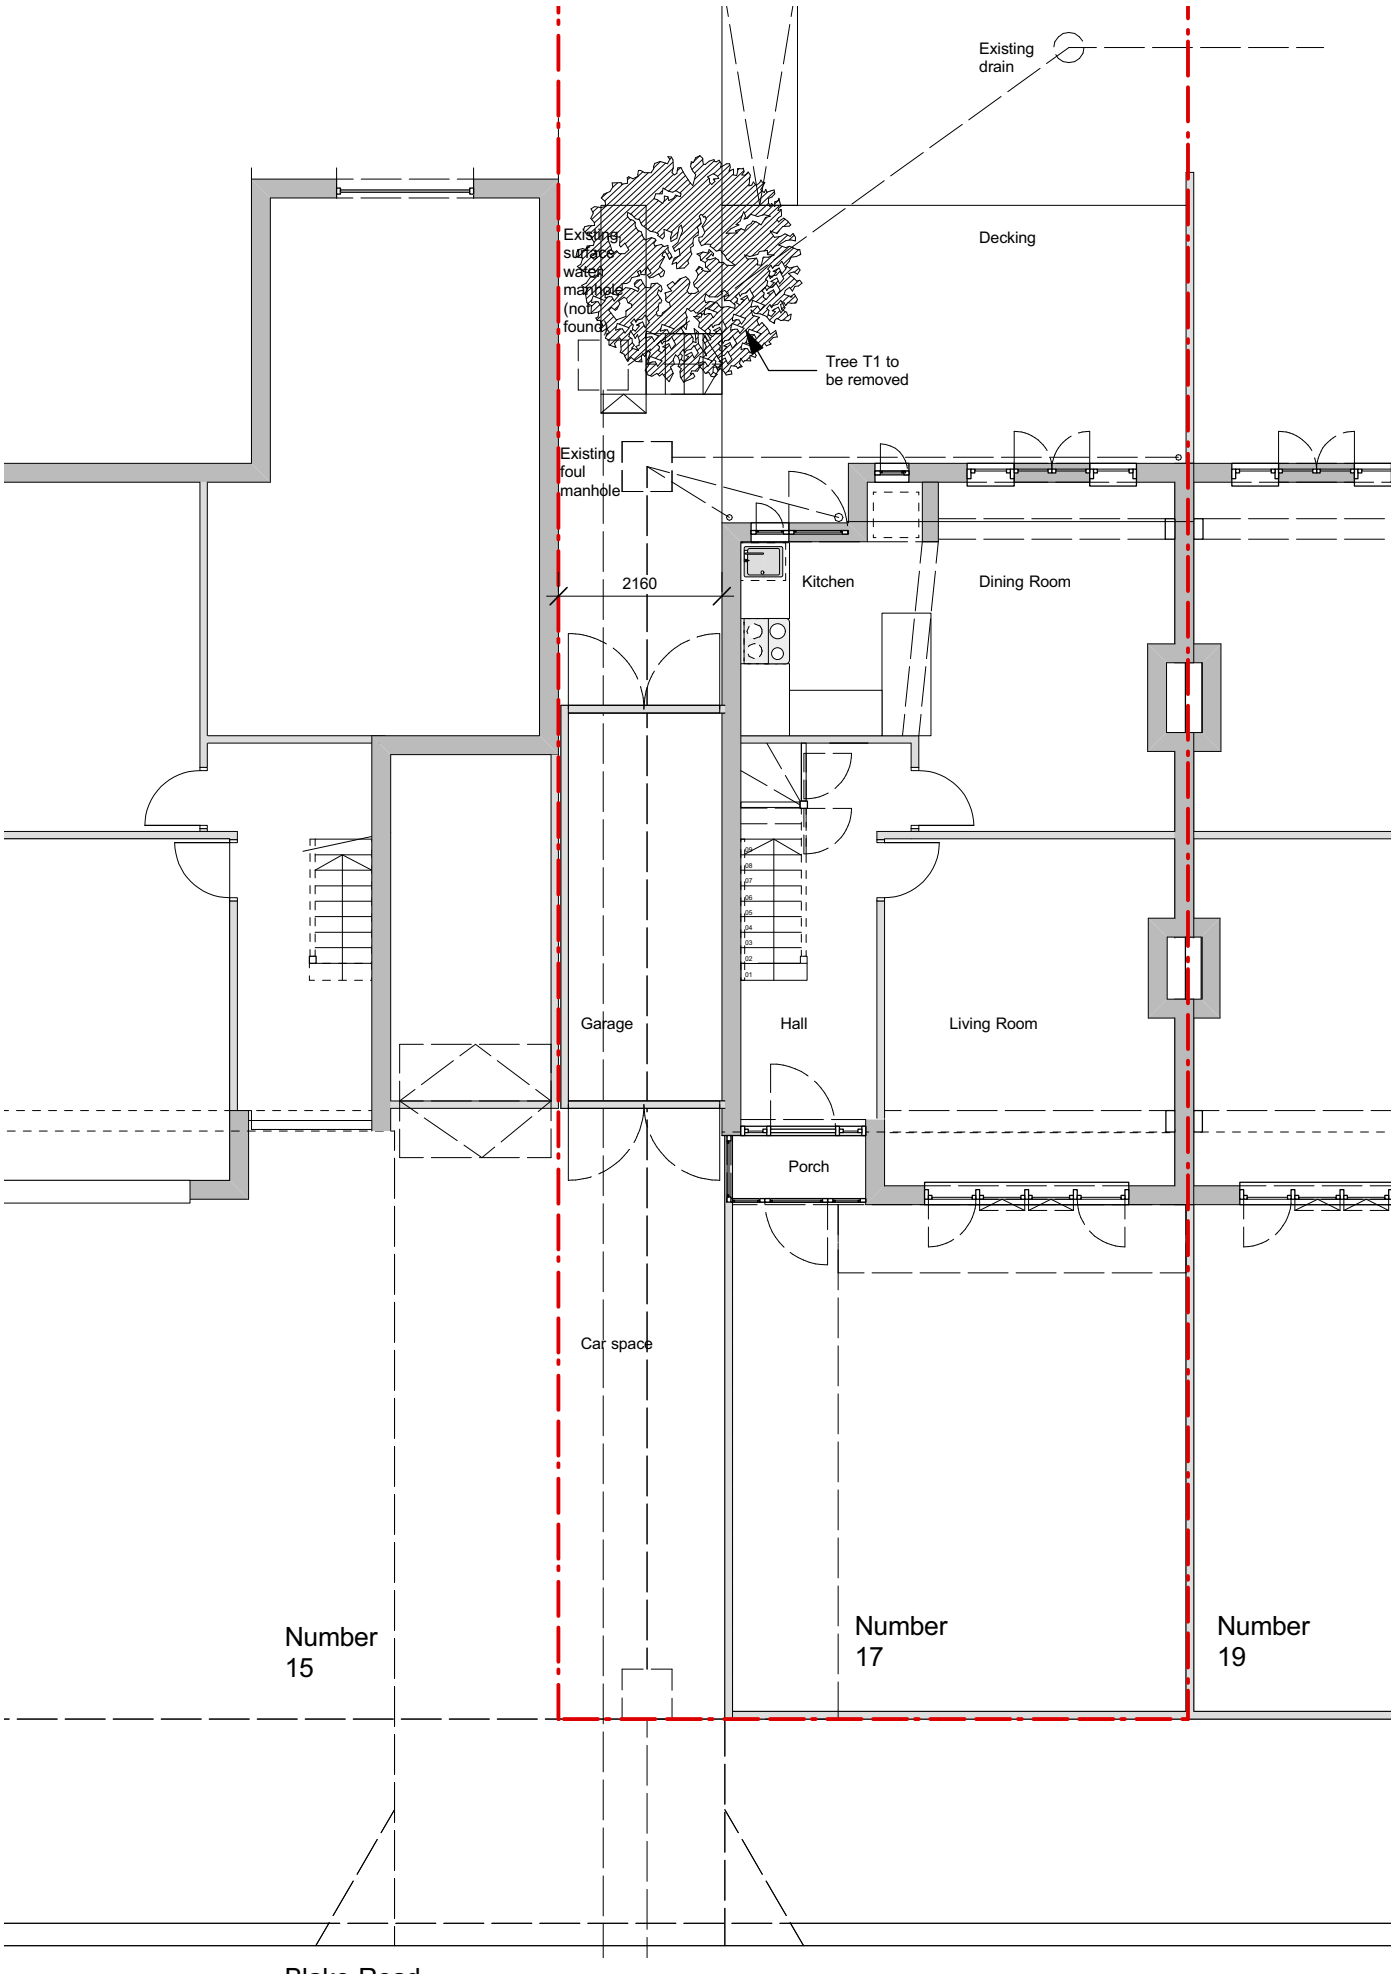


Rev A 23.06.15 Garden surface water manhole

17 Blake Road, New Southgate, N11 2AD.

Existing Ground Floor Plan

1 Existing Ground
Scale: 1:100

Scale 1:100 @a4, Date: July 2014
Drg No 03-020-A