©THIS DRAWING IS THE COPYRIGHT OF R.A.C. DRAUGHTING SERVICES AND NO USE OR REPRODUCTION IS ALLOWED WITHOUT EXPRESS PERMISSION IN WRITING.

ALL DIMENSIONS TO BE SITE CHECKED & NOT SCALED FROM THIS DRAWING, EXCEPT FOR PLANNING APPROVAL.



FRONT ELEVATION

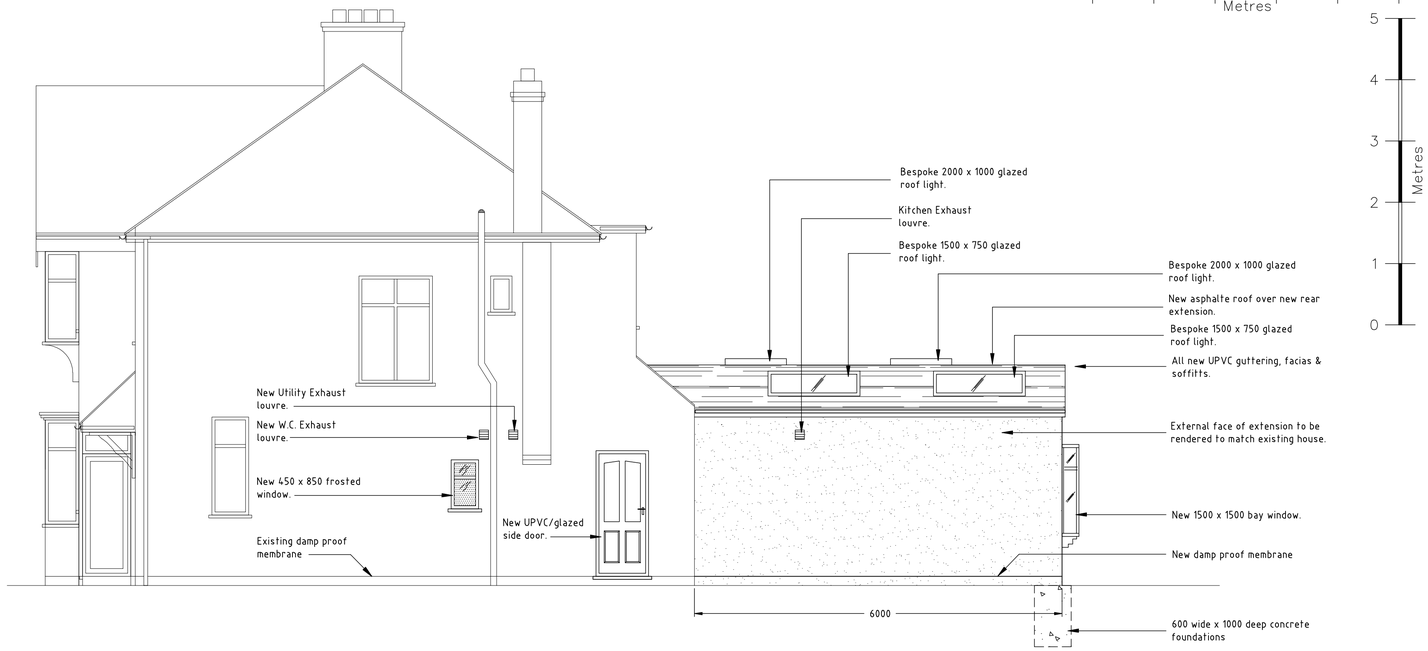

SIDE ELEVATION

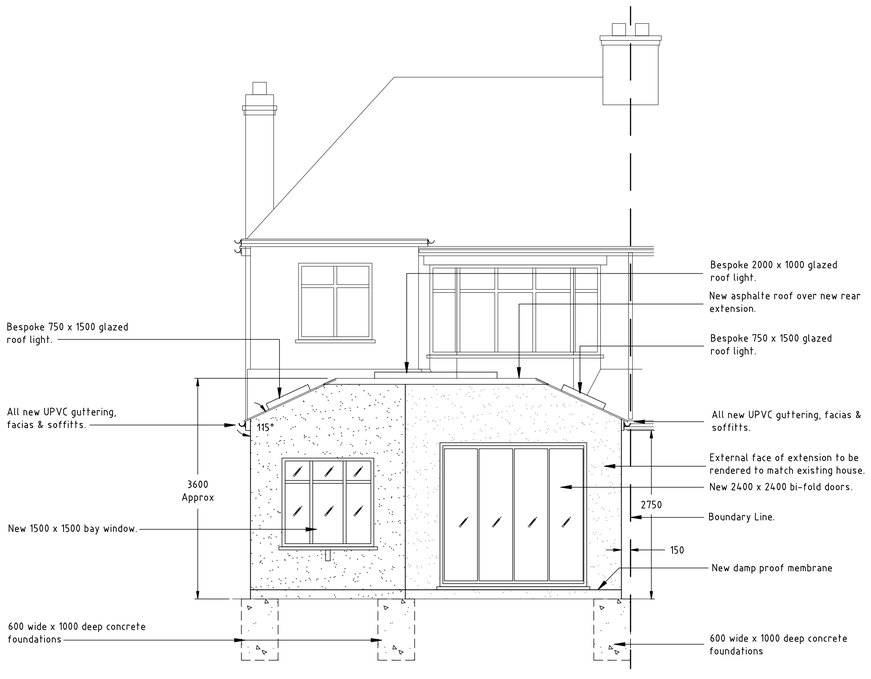

REAR ELEVATION

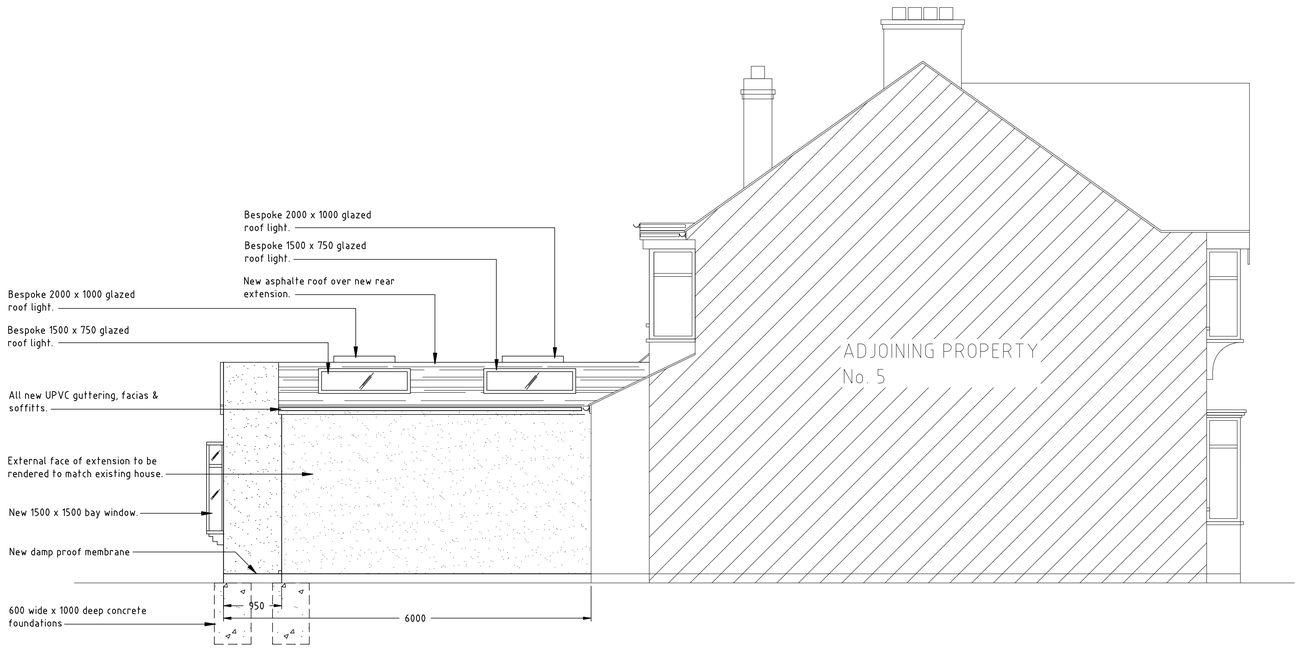

SIDE ELEVATION

Date.	Revision.

©
R.A.C.
DRAUGHTING SERVICES
64 TRING ROAD, DUNSTABLE,
BEDFORDSHIRE, LU6 2PT.
TEL: 01582 661757. FAX: 01582 602048. E-MAIL: rac977@aol.com

Client.
Mr & Mrs T. HAWKINS
7 GORDON ROAD,
BOUNDS GREEN,
LONDON,
N11 2PA.

Project.
7 GORDON ROAD,
BOUNDS GREEN,
LONDON,
N11 2PA.

Title.
PROPOSED ELEVATIONS.

Scale.	Date.
1 : 50 @ A1	FEB. 15

Drg. No.	Rev.
311/D005.	