All dimensions to be checked on site. This drawings is copyright of Mulalley and Company Ltd

NOTES:
PROPOSED COLOUR
RAL 3002



Existing Photos - Front Area 9
(between Blocks 21 -28 & 49 - 60)



Existing Photos - Rear Area 9
(between Blocks 21 -28 & 49 - 60)

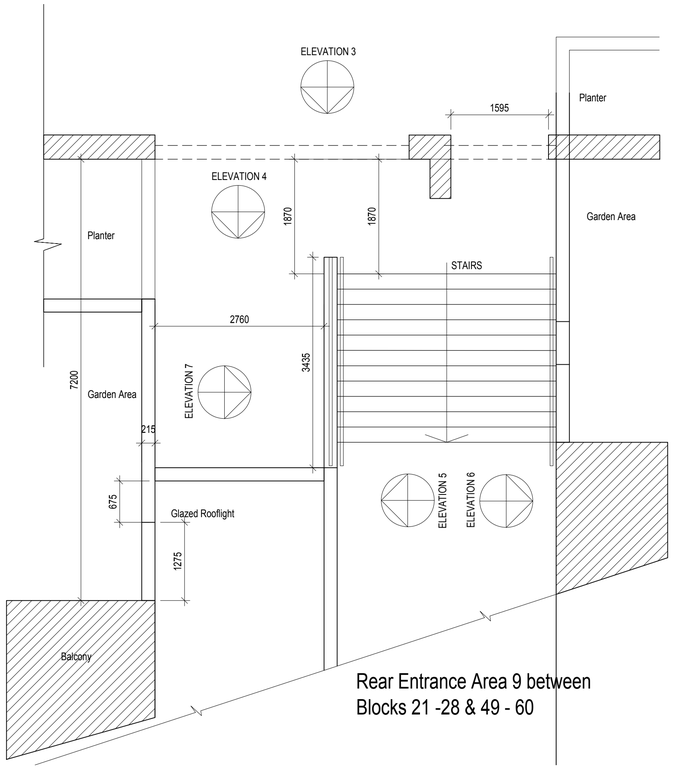

Rear Entrance Area 9 between
Blocks 21 -28 & 49 - 60

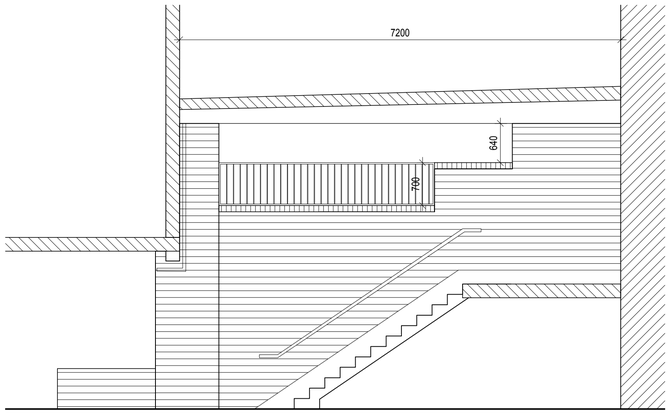

Existing Rear Elevation 6

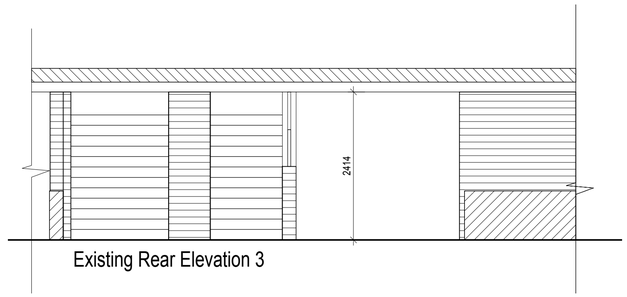

Existing Rear Elevation 3

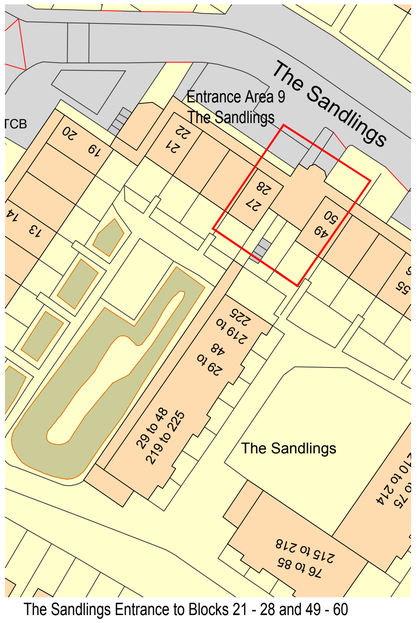

The Sandlings Entrance to Blocks 21 - 28 and 49 - 60
Block Plan scale 1:500

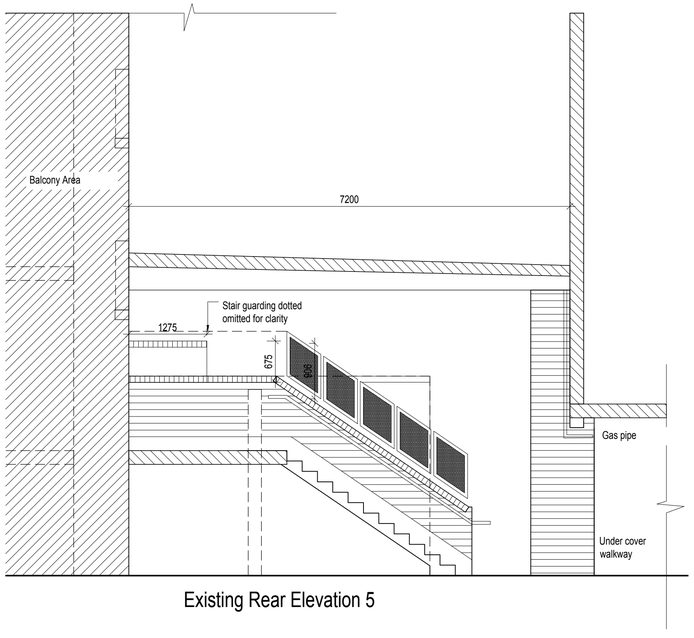

Existing Rear Elevation 5

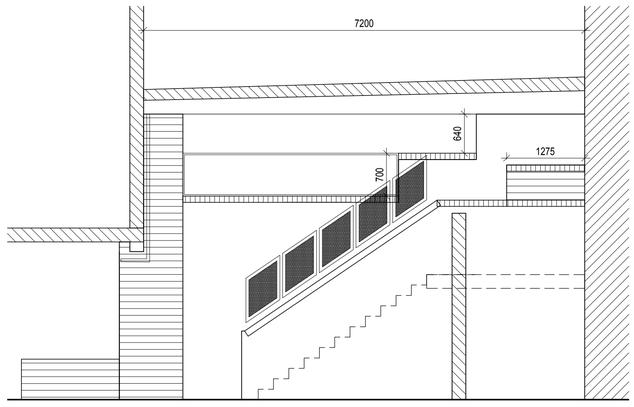

Existing Rear Elevation 7

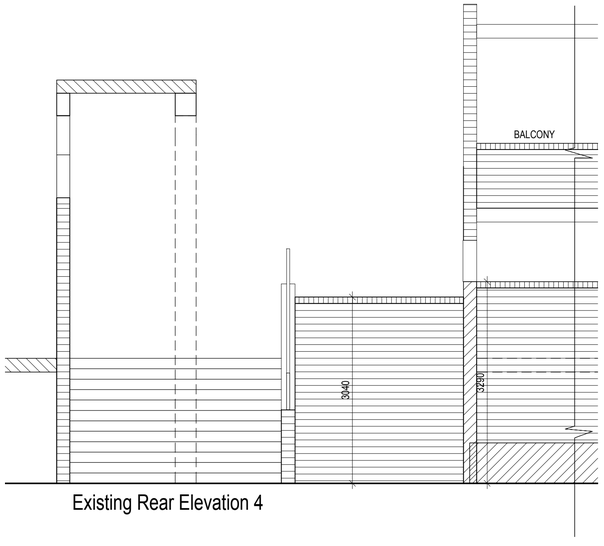

Existing Rear Elevation 4

Scale 1:50
(metres)

MULALLEY
Mulalley and Company Ltd
Teresa Gavin House, Woodford Avenue, Essex, IG8 8FA
Tel: 020 8551 9999 Fax: 020 8551 7575

MULALLEY PLANNING

Notes	Revision	Date	Drawn By	Checked

Date: May 2015	Client: HOMES FOR HARINGEY - New Entrance Doors & Screens
Drawn: msm	Project: Proposed Entrances The Sandlings N22 6XP
Check: RP	Title: Ex.Plans & Elevations Rear Area 9 (Blocks 21 - 28 & 49 - 60)
Scale: 1:50 @ A1	Dwg No. CDH389-023 Revision: /