

BLOCK PLAN scale 1:500

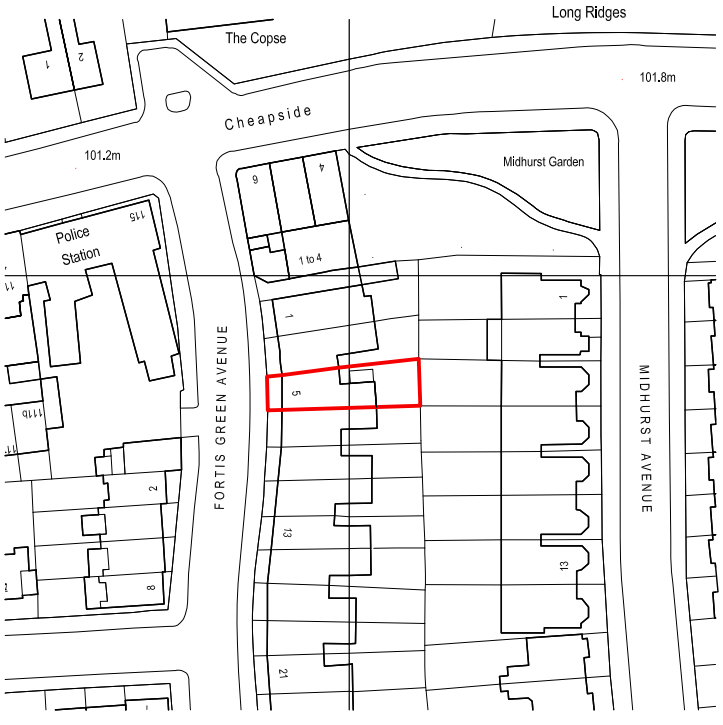

SITE LOCATION PLAN scale 1:1250

Do not scale - all dimensions to be verified on site

JOB		
5 FORTIS GREEN AVENUE		
TITLE		
SITE LOCATION PLAN & BLOCK PLAN		
DATE	SCALE	DRAWING NO
23rd May 2015	1:500, 1:1250 @ A3	748/01

anita sen architects
40 Bassett Road
London W10 6JL
tel: 020 8968 3688
e: mail@anitasenarchitects.co.uk