



Scale Bar	Client	Site address	Notes	Revision	Rev Description	Drawing Description	Date	Scale	Drawing No.
0 1 2 3 4 5	Mr & Mrs Berger	44 Beech Drive London N2 9NY	Do not scale from this drawing. All dimensions should be checked on site prior to construction.			Existing Block Plan PLANNING	25/06/15	1:200	EBP00

Premier Basements Ltd
59-60 Thames Street
Windsor
Berkshire
SL4 1TX
T:0208 099 1765
E: info@premierbasements.co.uk

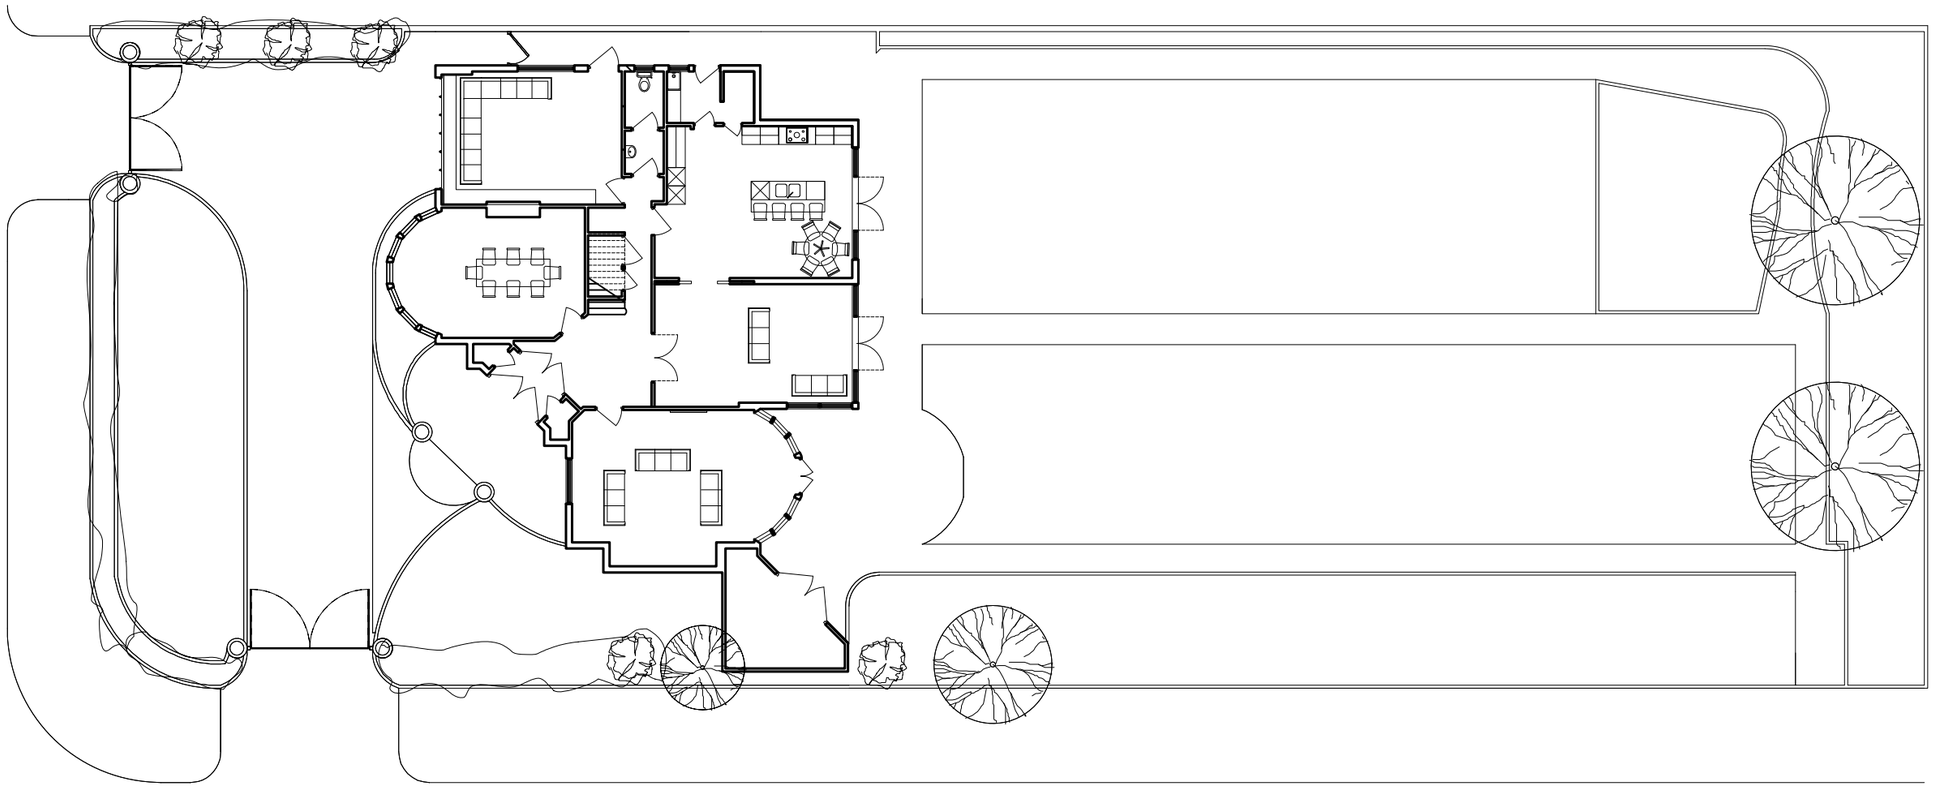


Scale Bar	Client	Site address	Notes	Revision	Rev Description	Drawing Description	Date	Scale	Drawing No.	
0 1 2 3 4 5	Mr & Mrs Berger	44 Beech Drive London N2 9NY	Do not scale from this drawing. All dimensions should be checked on site prior to construction.			Existing Ground Floor PLANNING	25/06/15	1:100	EP00	Premier Basements Ltd 59-60 Thames Street Windsor Berkshire SL4 1TX T:0208 099 1765 E: info@premierbasements.co.uk

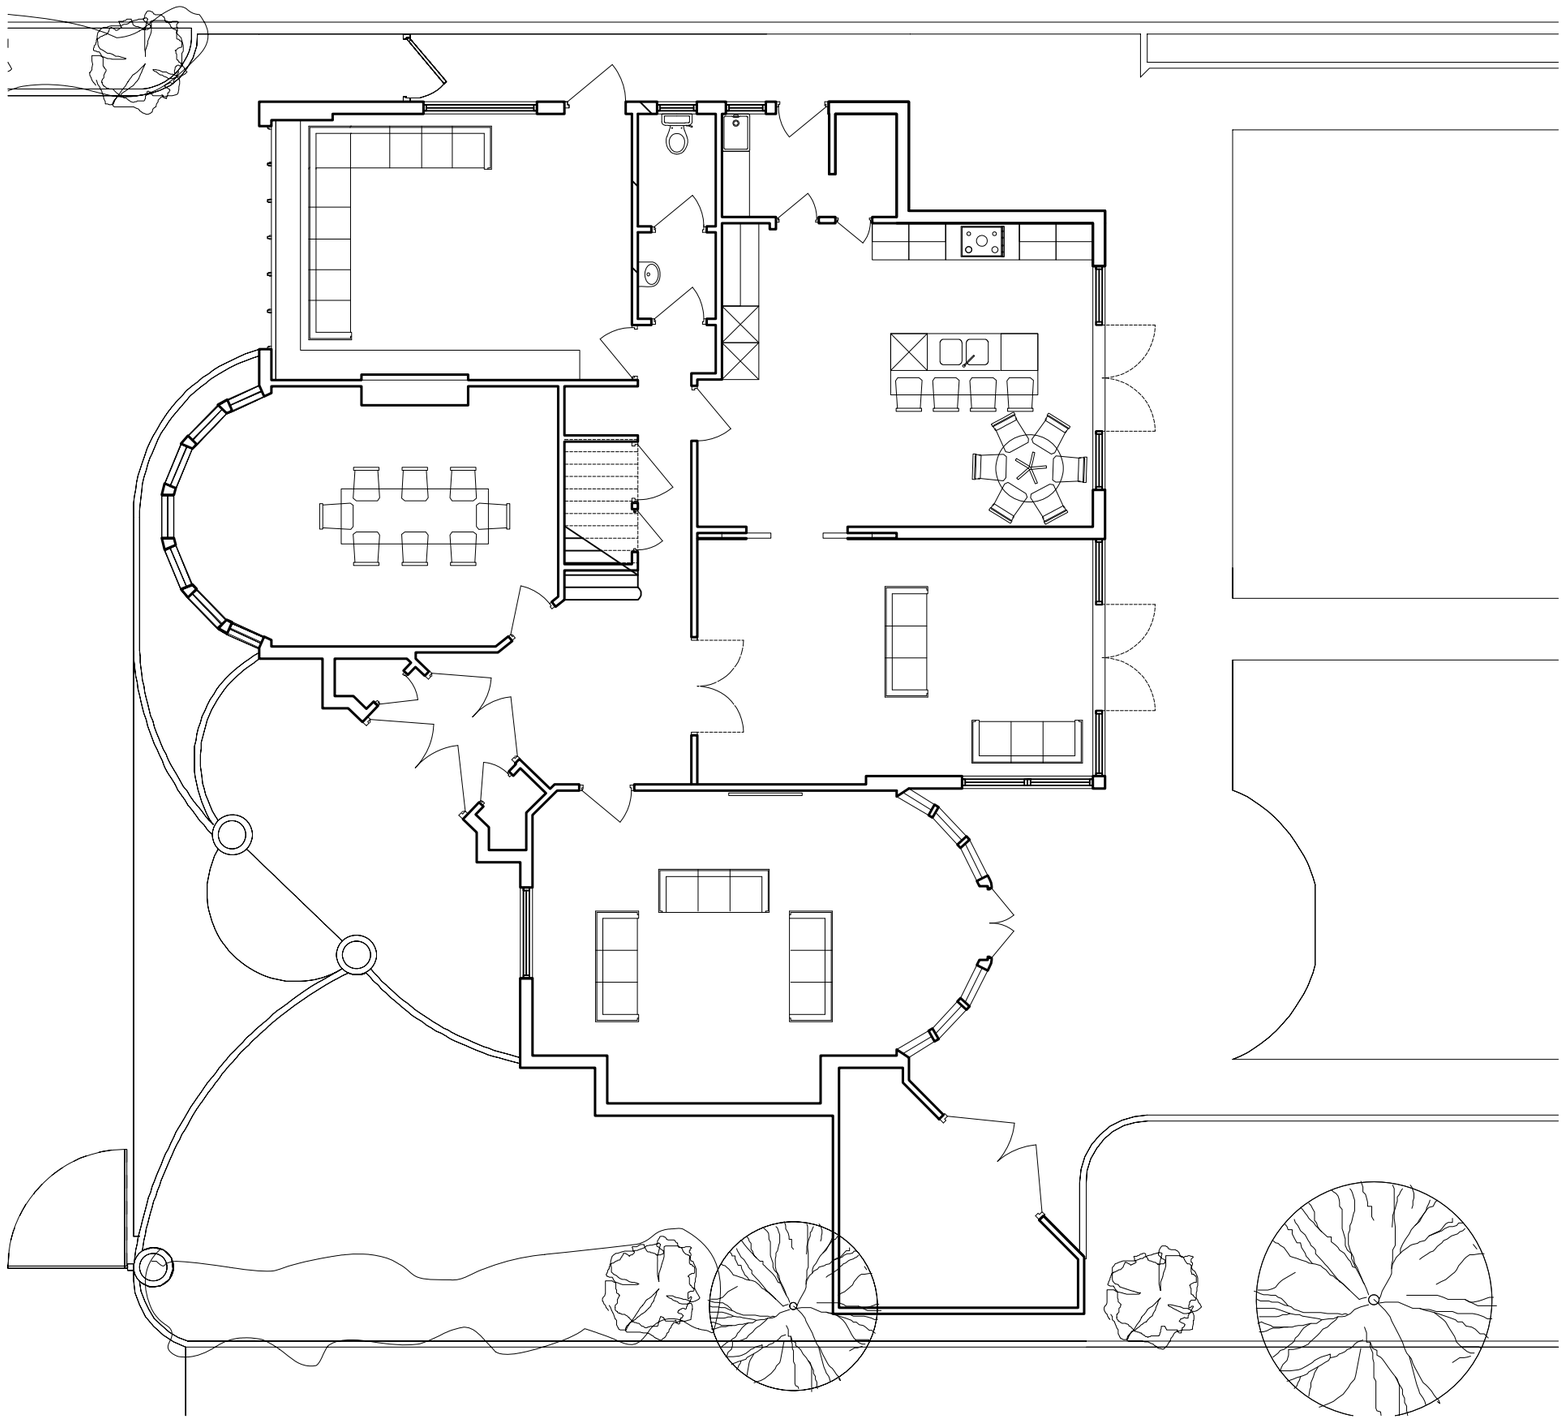

Scale Bar	Client	Site address	Notes	Revision	Rev Description	Drawing Description	Date	Scale	Drawing No.
0 1 2 3 4 5	Mr & Mrs Berger	44 Beech Drive London N2 9NY	Do not scale from this drawing. All dimensions should be checked on site prior to construction.			Existing East Elevation PLANNING	25/06/15	1:100	EEE00

Premier Basements Ltd
59-60 Thames Street
Windsor
Berkshire
SL4 1TX
T:0208 099 1765
E: info@premierbasements.co.uk

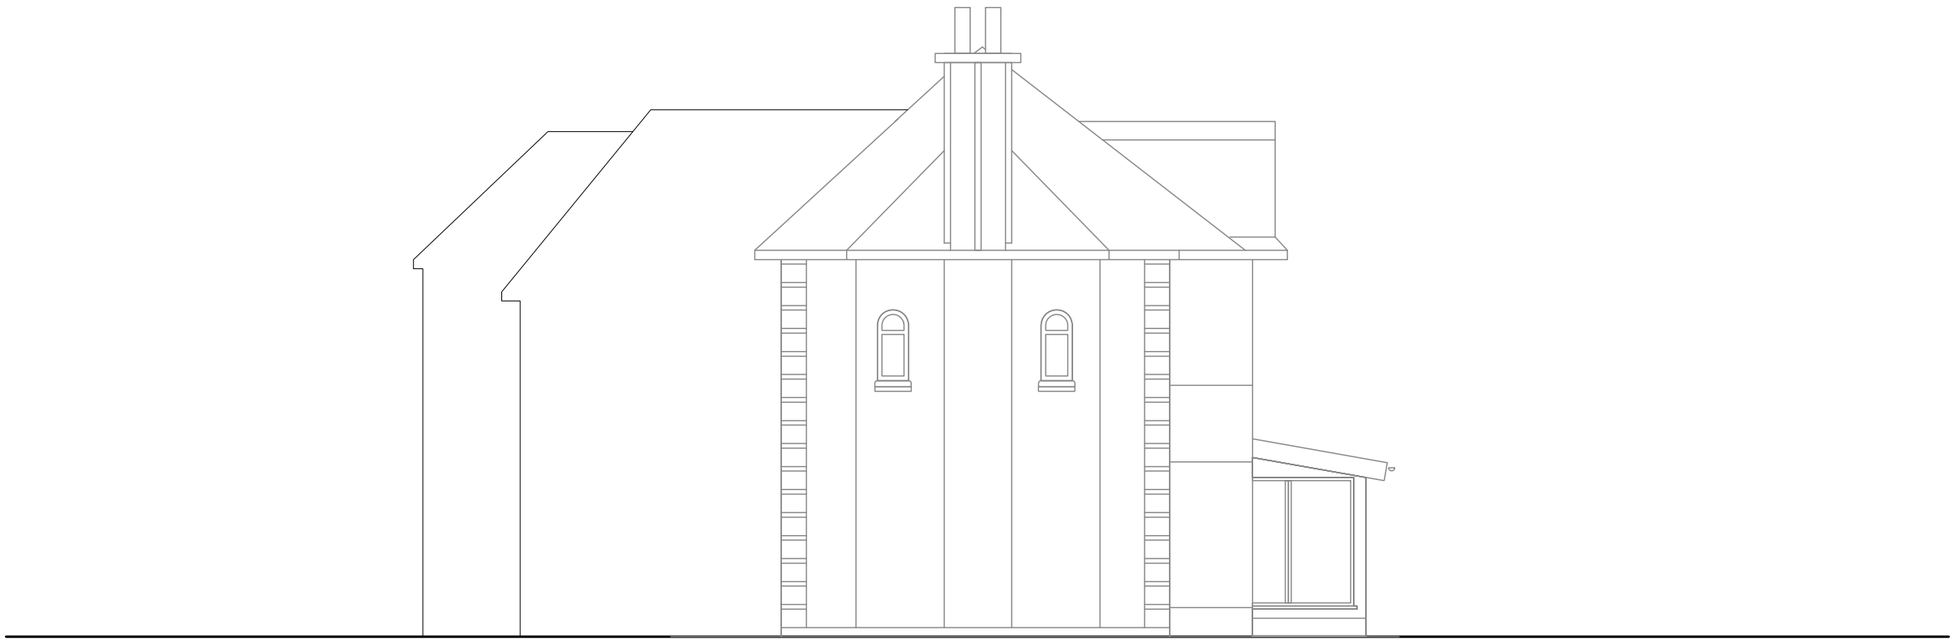

Scale Bar	Client	Site address	Notes	Revision	Rev Description	Drawing Description	Date	Scale	Drawing No.	
0 1 2 3 4 5	Mr & Mrs Berger	44 Beech Drive London N2 9NY	Do not scale from this drawing. All dimensions should be checked on site prior to construction.			Existing North Elevation PLANNING	25/06/15	1:100	ENE00	Premier Basements Ltd 59-60 Thames Street Windsor Berkshire SL4 1TX T:0208 099 1765 E: info@premierbasements.co.uk




Scale Bar	Client	Site address	Notes	Revision	Rev Description	Drawing Description	Date	Scale	Drawing No.
0 1 2 3 4 5	Mr & Mrs Berger	44 Beech Drive London N2 9NY	Do not scale from this drawing. All dimensions should be checked on site prior to construction.			Existing South Elevation PLANNING	25/06/15	1:100	ESE00

Premier Basements Ltd
59-60 Thames Street
Windsor
Berkshire
SL4 1TX
T:0208 099 1765
E: info@premierbasements.co.uk




Scale Bar	Client	Site address	Notes	Revision	Rev Description	Drawing Description	Date	Scale	Drawing No.
0 1 2 3 4 5	Mr & Mrs Berger	44 Beech Drive London N2 9NY	Do not scale from this drawing. All dimensions should be checked on site prior to construction.			Existing West Elevation PLANNING	25/06/15	1:100	EWE00

Premier Basements Ltd
59-60 Thames Street
Windsor
Berkshire
SL4 1TX
T:0208 099 1765
E: info@premierbasements.co.uk

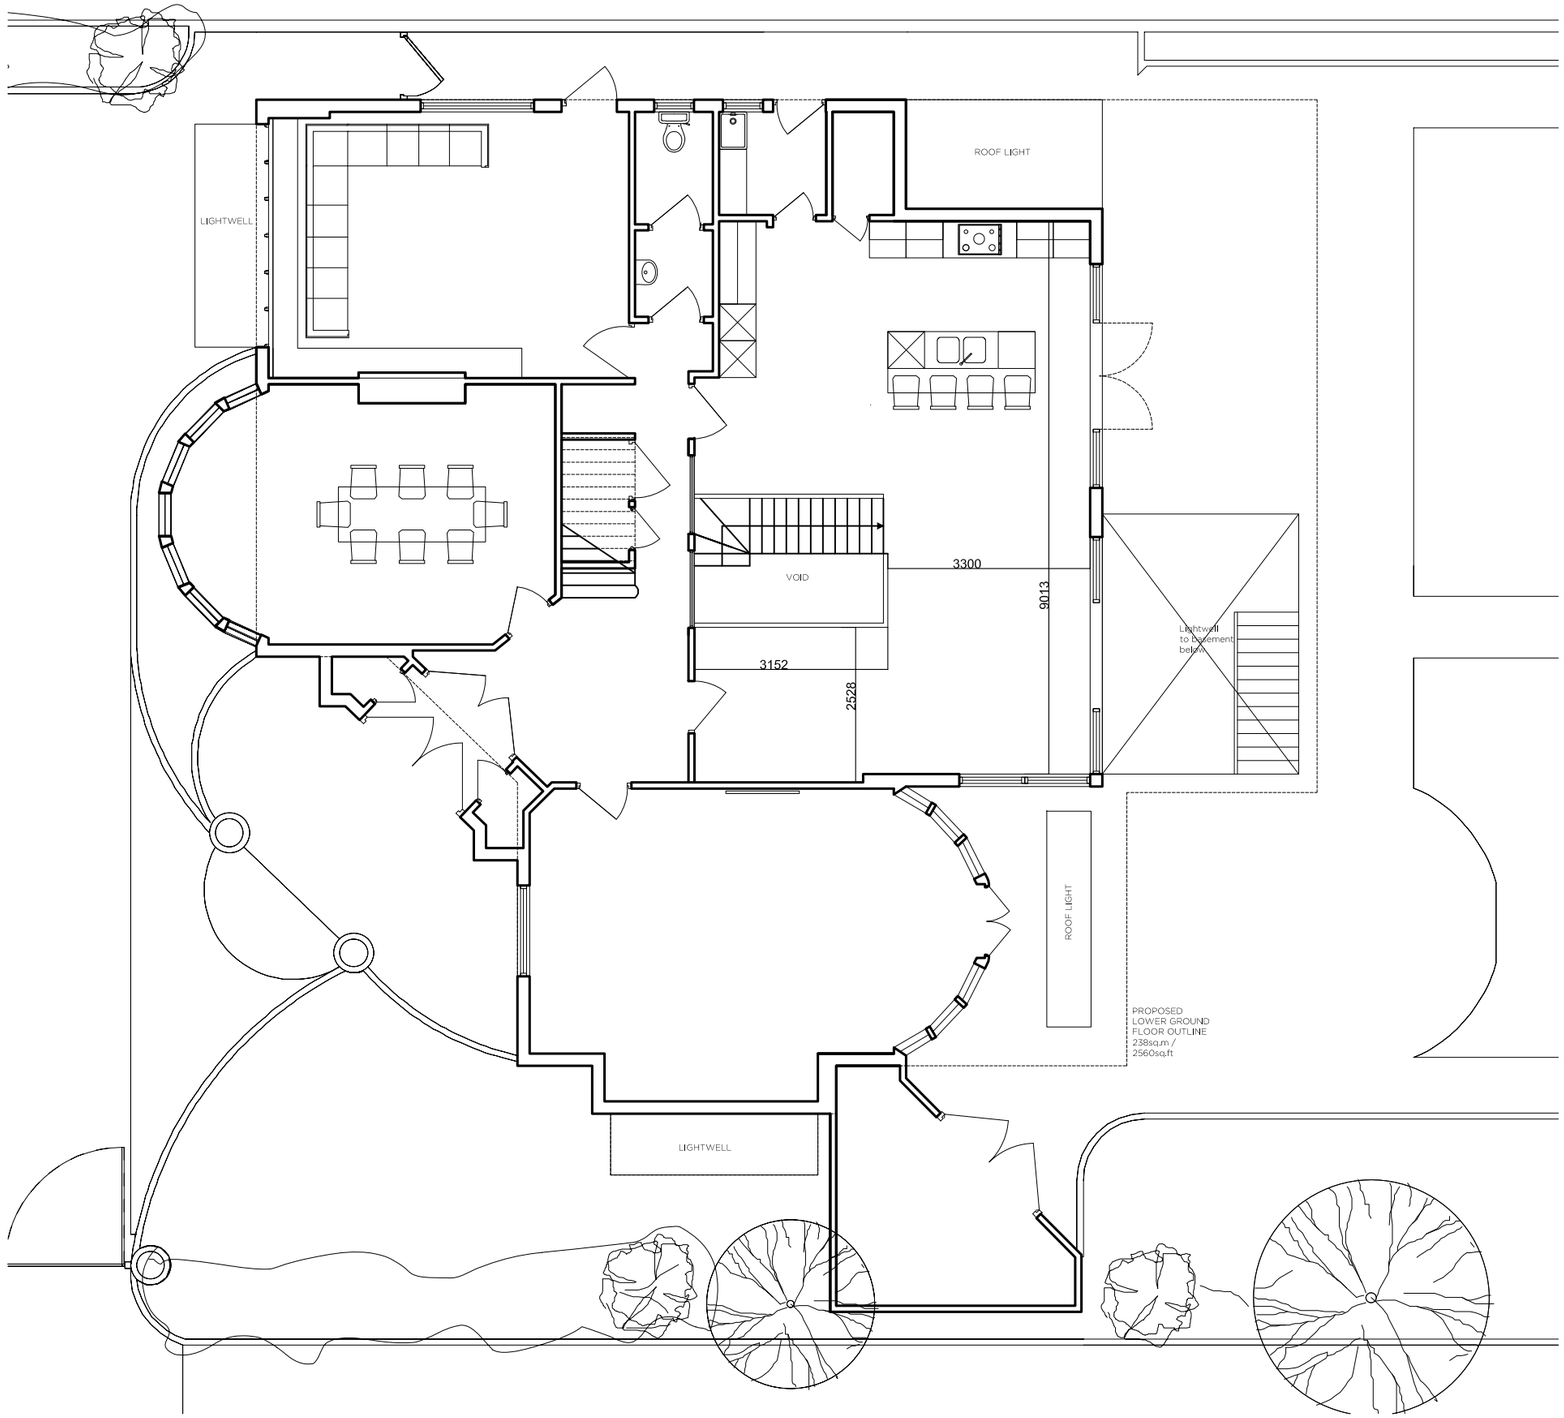

Scale Bar	Client	Site address	Notes	Revision	Rev Description	Drawing Description	Date	Scale	Drawing No.	
0 1 2 3 4 5	Mr & Mrs Berger	44 Beech Drive London N2 9NY	Do not scale from this drawing. All dimensions should be checked on site prior to construction.			Proposed Ground Floor PLANNING	25/06/15	1:100	PP00	Premier Basements Ltd 59-60 Thames Street Windsor Berkshire SL4 1TX T:0208 099 1765 E: info@premierbasements.co.uk

NOTE DIMENSIONS SHOWN ARE FOR SPECIFICATION USE ONLY AND SHOULD **NOT** BE USED FOR SETTING OUT. FULL MEASURED SURVEY OF BASEMENT SHELL TO BE COMPLETED PRIOR TO SETTING OUT.

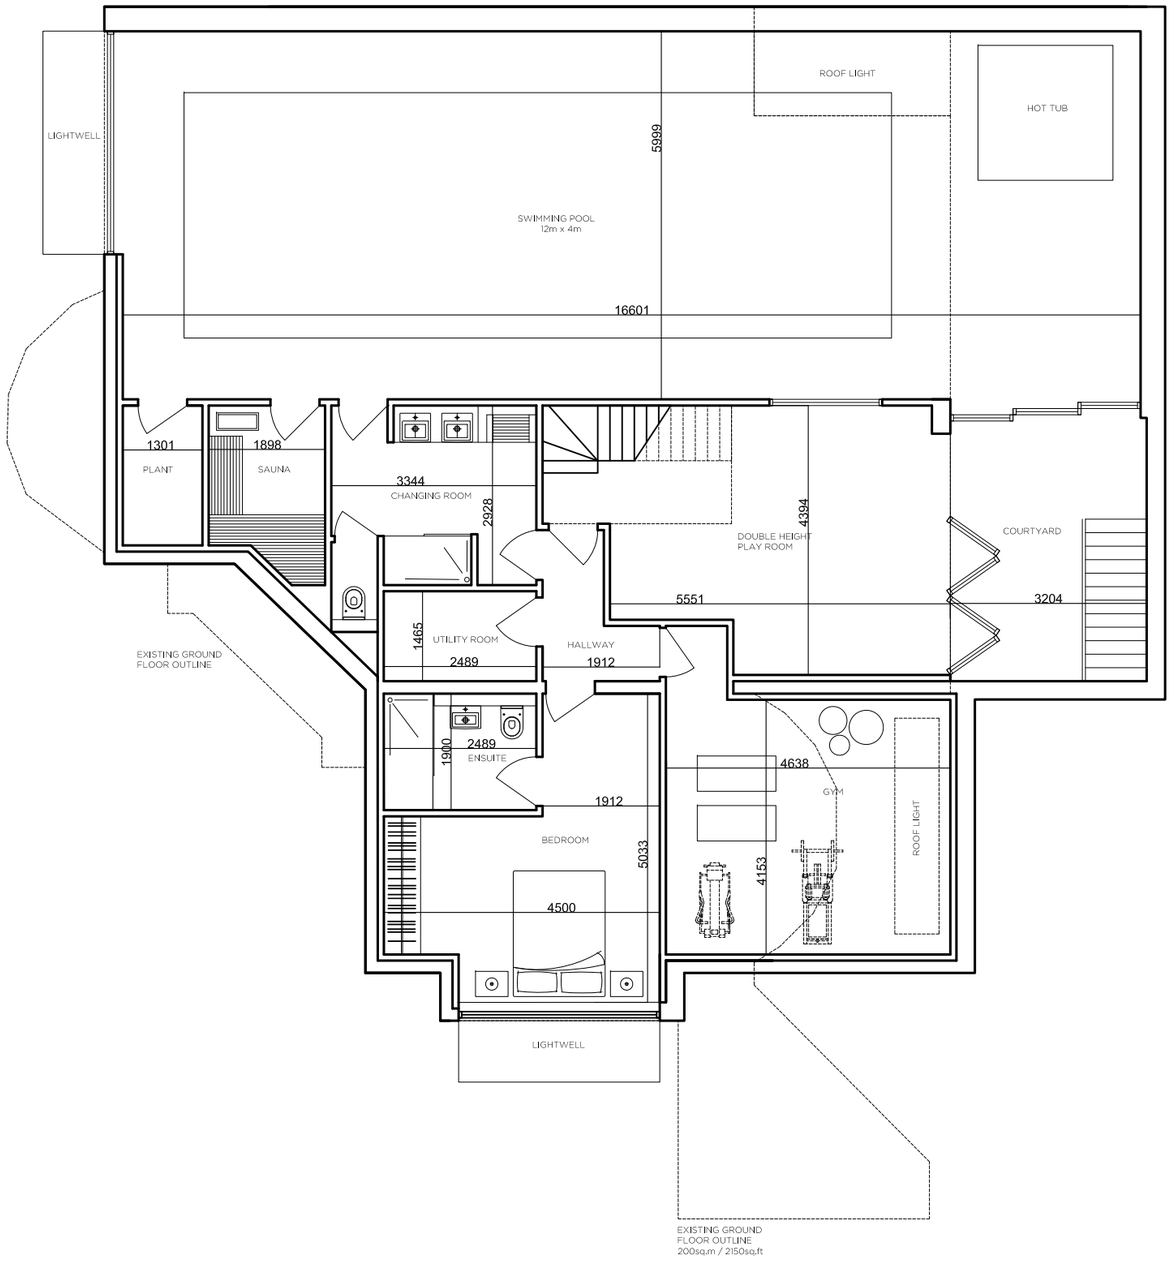


Scale Bar	Client	Site address	Notes	Revision	Rev Description	Drawing Description	Date	Scale	Drawing No.
0 1 2 3 4 5	Mr & Mrs Berger	44 Beech Drive London N2 9NY	Do not scale from this drawing. All dimensions should be checked on site prior to construction.			Proposed Basement Floor PLANNING	25/06/15	1:100	PP-01

Premier Basements Ltd
59-60 Thames Street
Windsor
Berkshire
SL4 1TX
T:0208 099 1765
E: info@premierbasements.co.uk



Scale Bar	Client	Site address	Notes	Revision	Rev Description	Drawing Description	Date	Scale	Drawing No.
0 1 2 3 4 5	Mr & Mrs Berger	44 Beech Drive London N2 9NY	Do not scale from this drawing. All dimensions should be checked on site prior to construction.			Proposed East Elevation PLANNING	25/06/15	1:100	PEE00

Premier Basements Ltd
59-60 Thames Street
Windsor
Berkshire
SL4 1TX
T:0208 099 1765
E: info@premierbasements.co.uk

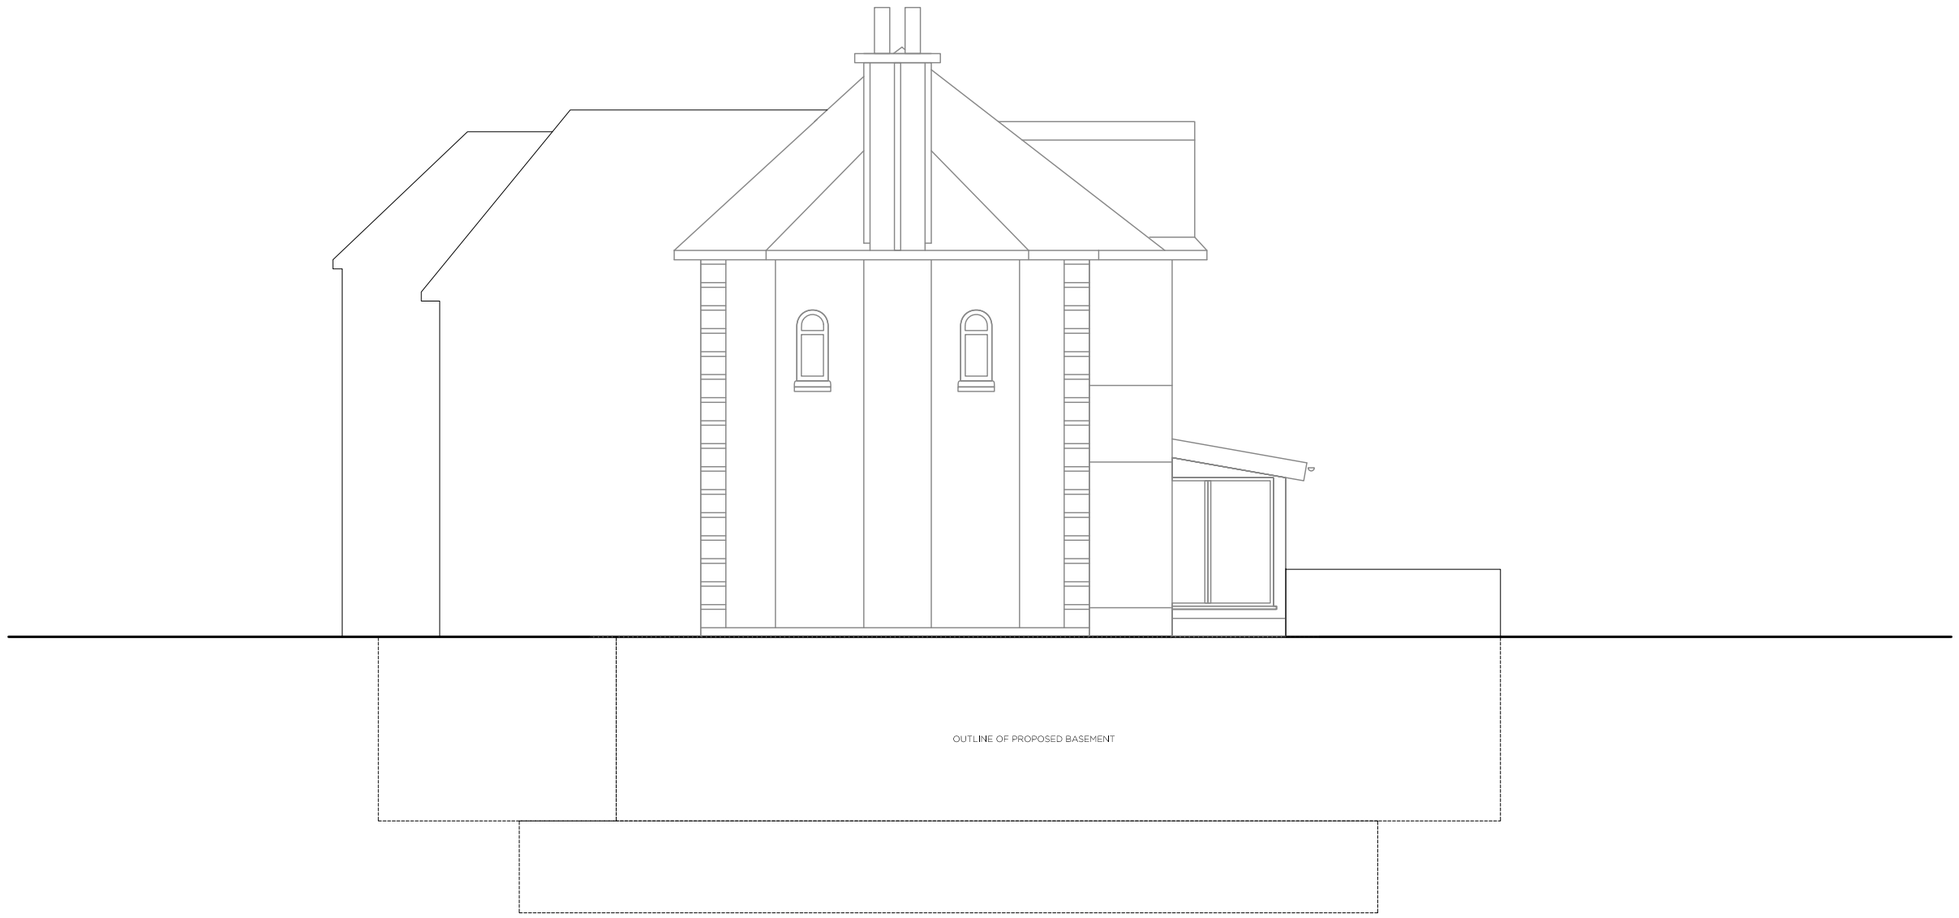

Scale Bar	Client	Site address	Notes	Revision	Rev Description	Drawing Description	Date	Scale	Drawing No.	
0 1 2 3 4 5	Mr & Mrs Berger	44 Beech Drive London N2 9NY	Do not scale from this drawing. All dimensions should be checked on site prior to construction.			Proposed North Elevation PLANNING	25/06/15	1:100	PNE00	Premier Basements Ltd 59-60 Thames Street Windsor Berkshire SL4 1TX T:0208 099 1765 E: info@premierbasements.co.uk



Scale Bar	Client	Site address	Notes	Revision	Rev Description	Drawing Description	Date	Scale	Drawing No.	
0 1 2 3 4 5	Mr & Mrs Berger	44 Beech Drive London N2 9NY	Do not scale from this drawing. All dimensions should be checked on site prior to construction.			Proposed South Elevation PLANNING	25/06/15	1:100	PSE00	Premier Basements Ltd 59-60 Thames Street Windsor Berkshire SL4 1TX T:0208 099 1765 E: info@premierbasements.co.uk



Scale Bar	Client	Site address	Notes	Revision	Rev Description	Drawing Description	Date	Scale	Drawing No.	
0 1 2 3 4 5	Mr & Mrs Berger	44 Beech Drive London N2 9NY	Do not scale from this drawing. All dimensions should be checked on site prior to construction.			Proposed West Elevation PLANNING	25/06/15	1:100	PWE00	Premier Basements Ltd 59-60 Thames Street Windsor Berkshire SL4 1TX T:0208 099 1765 E: info@premierbasements.co.uk