Note: No dimensions to be scaled from this drawing.
All dimensions to be checked on site by contractor.
If in doubt contact architect.

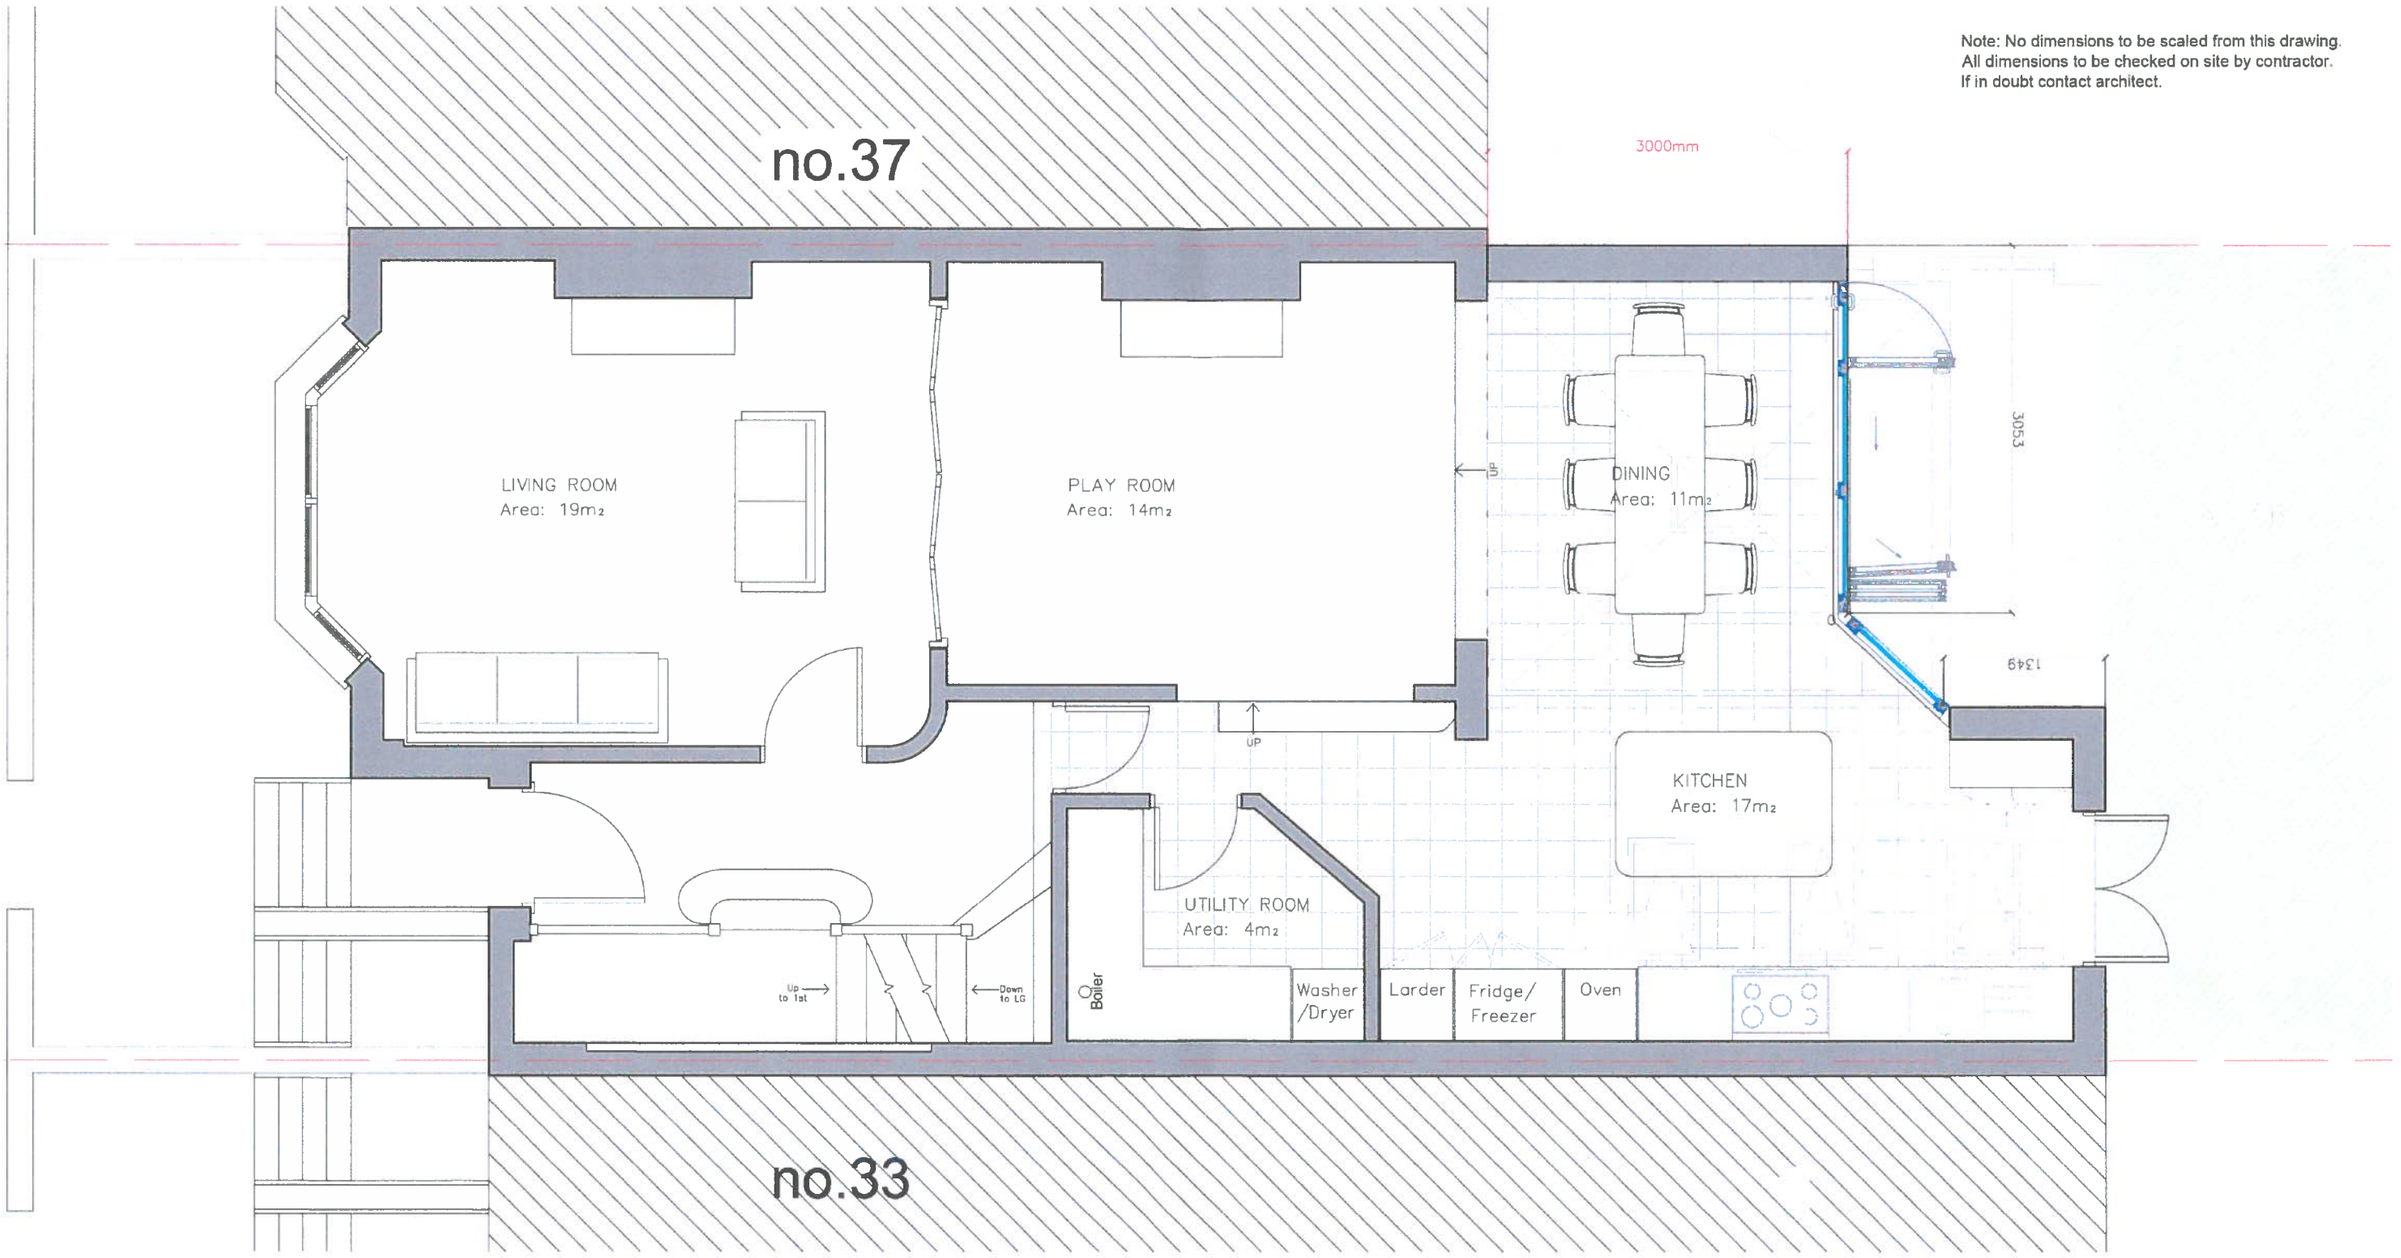

Proposed Ground Floor Plan
Scale 1:50

endymion architects
1 Nightingale Mews,
Hornsey, London
N8 7RA
Tel: 020 8340 0004
Email: ea@endymion-architects.com
Website: www.endymionarchitects.com

Project:	Drawing:	Scale:	Date:
35 Etheldene Avenue, N10	Proposed Ground Floor Plan	1:50 @ A3	29/09/14
Client:	**Number:**	**Drawn:**	**Check:**
Mr W. Dowbor	322-2-02	OHC	JED

Revisions:
I- 08/05/15 Expanded dining room, revised kitchen layout and added utility room.
J- 21/05/15 Extension pulled back to be in line with existing West boundary wall
K- 17/07/15 Reduced roof lights and changed canopy from glass to zinc

1:50
Scale Bar 0m 1 2 3 4 5